F. A. P. RTE.	SECTION	COUNTY	TOTAL SHEETS	SHEET NO
846	(4,4R,&5)RS-7	WILL	35	10
STA. 60+00	TO STA. 90+00			
FED. ROAD DIST. NO. 1	ILLINOIS	FED. AID PROJECT		

CONTRACT NO.: 62364

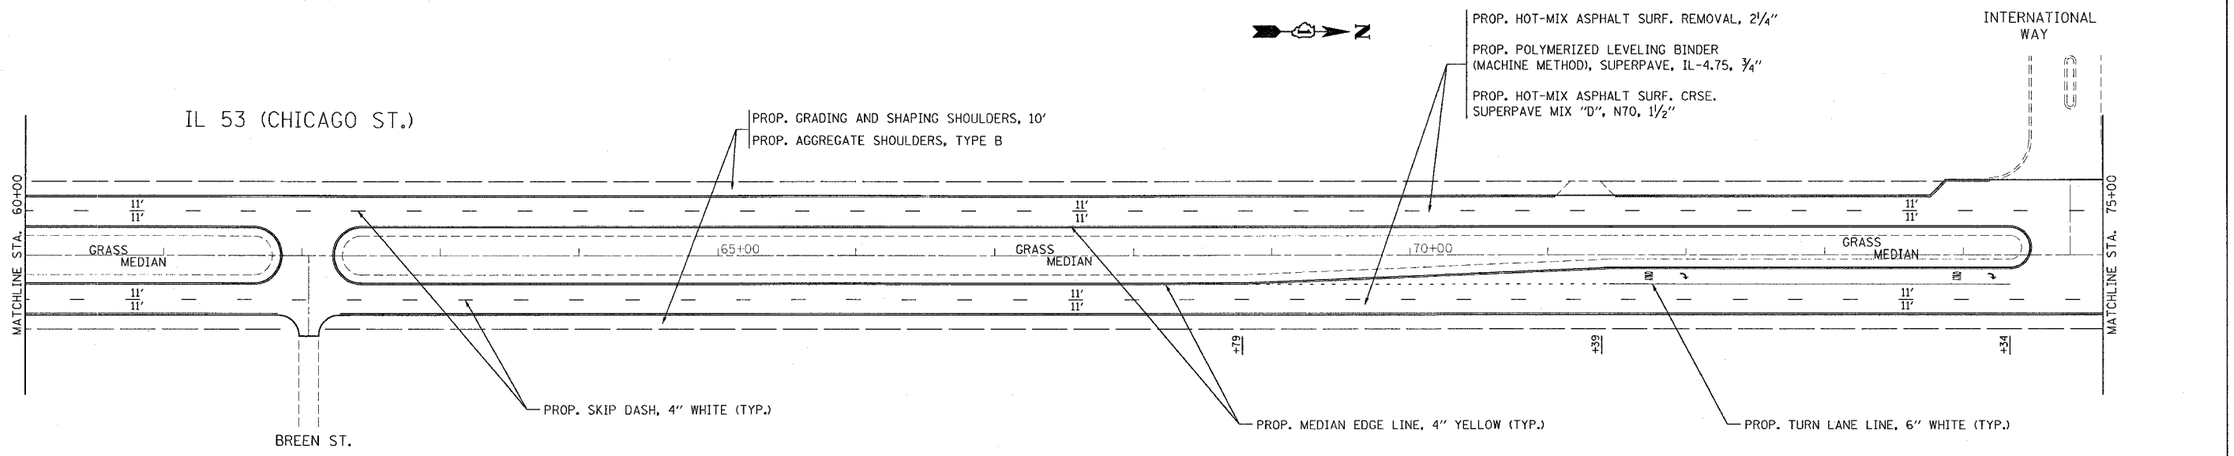

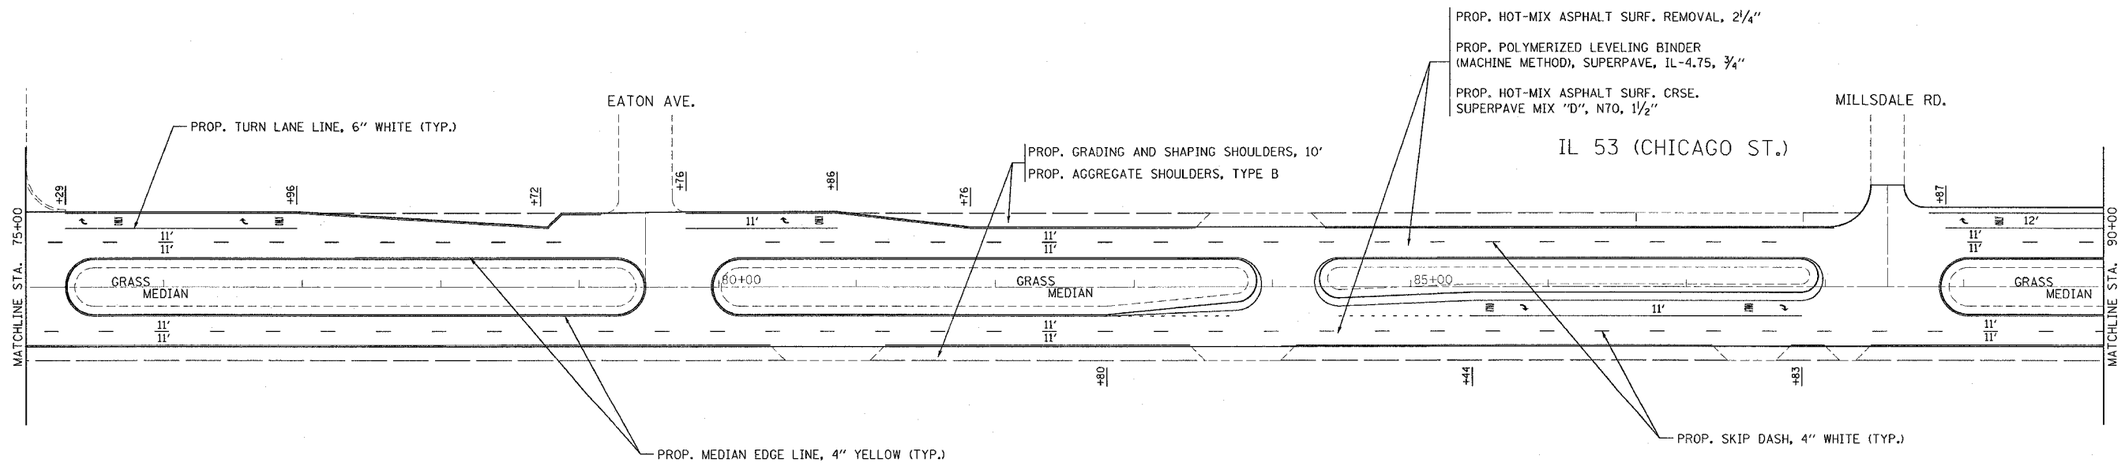

REVISIONS	
NAME	DATE

ILLINOIS DEPARTMENT OF TRANSPORTATION

F.A.P. 846/IL 53 (CHICAGO ST.)
MANHATTAN RD. TO OLD ELM RD.
ROADWAY AND PAVEMENT MARKING PLAN

SCALE: VERT. 1"=50'
HORIZ.
DATE 3/20/2007

DRAWN BY: P. STEED
CHECKED BY

3/20/2007
c:\dgn\projects\plot002002\d1002002aa.m32
•REF-
•REF-
•REF-
VI=