*REF-topo04
*REF-pp04

CONTRACT NO. 62719

F.A.P. RTE.	SECTION	COUNTY	TOTAL SHEETS	SHEET NO.
344	3034N-1	COOK	71	14
STA.	TO STA.			
FED. ROAD DIST. NO.	ILLINOIS	FED. AID PROJECT		

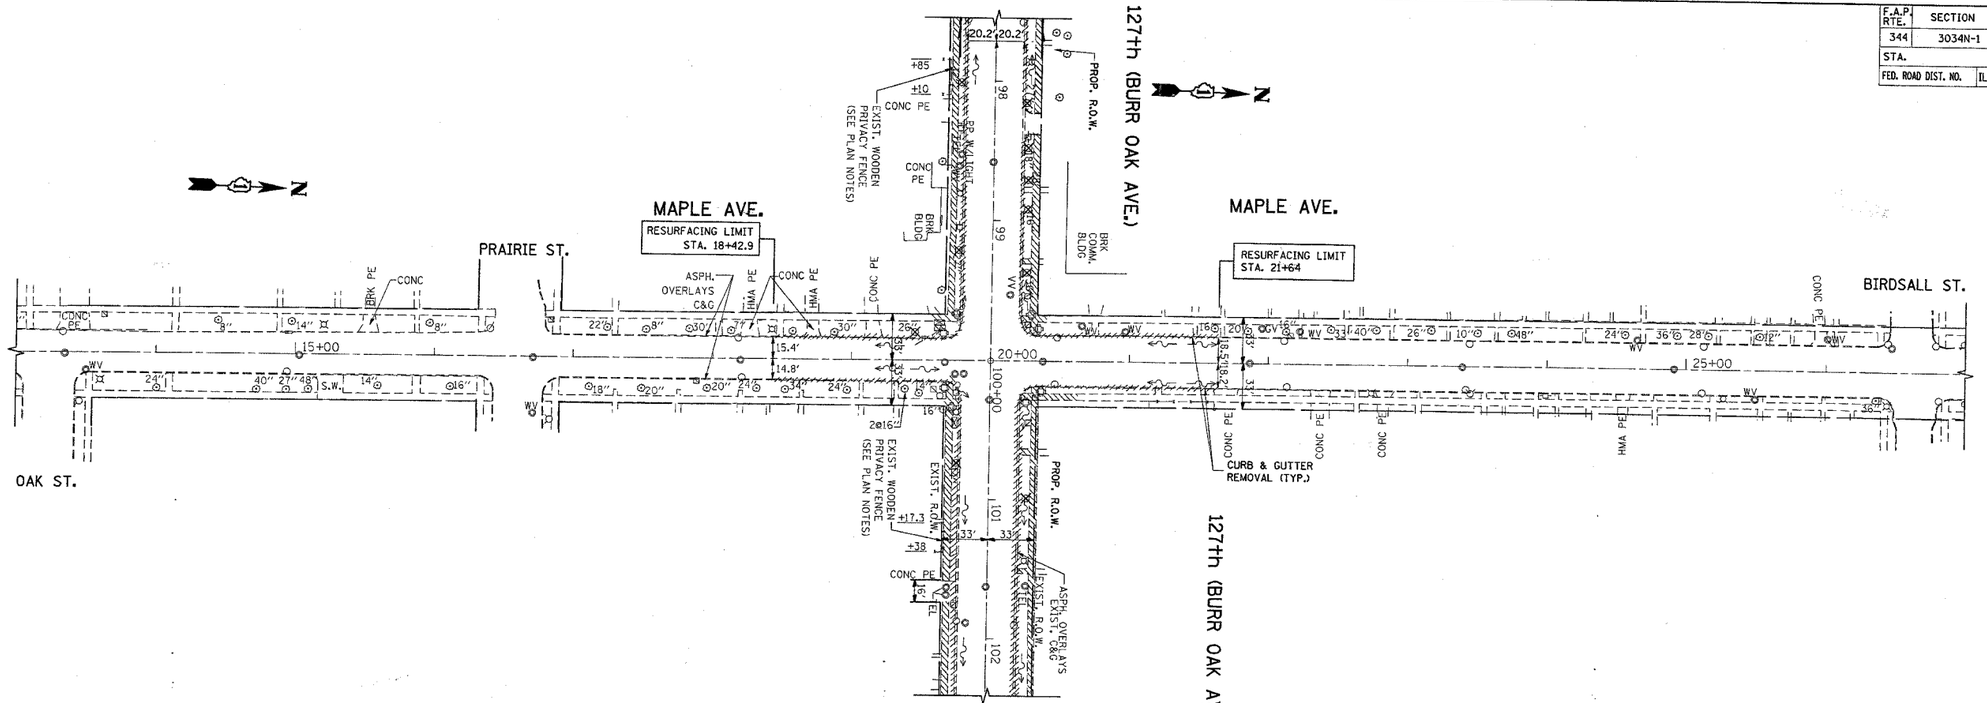

EXISTING

PROPOSED

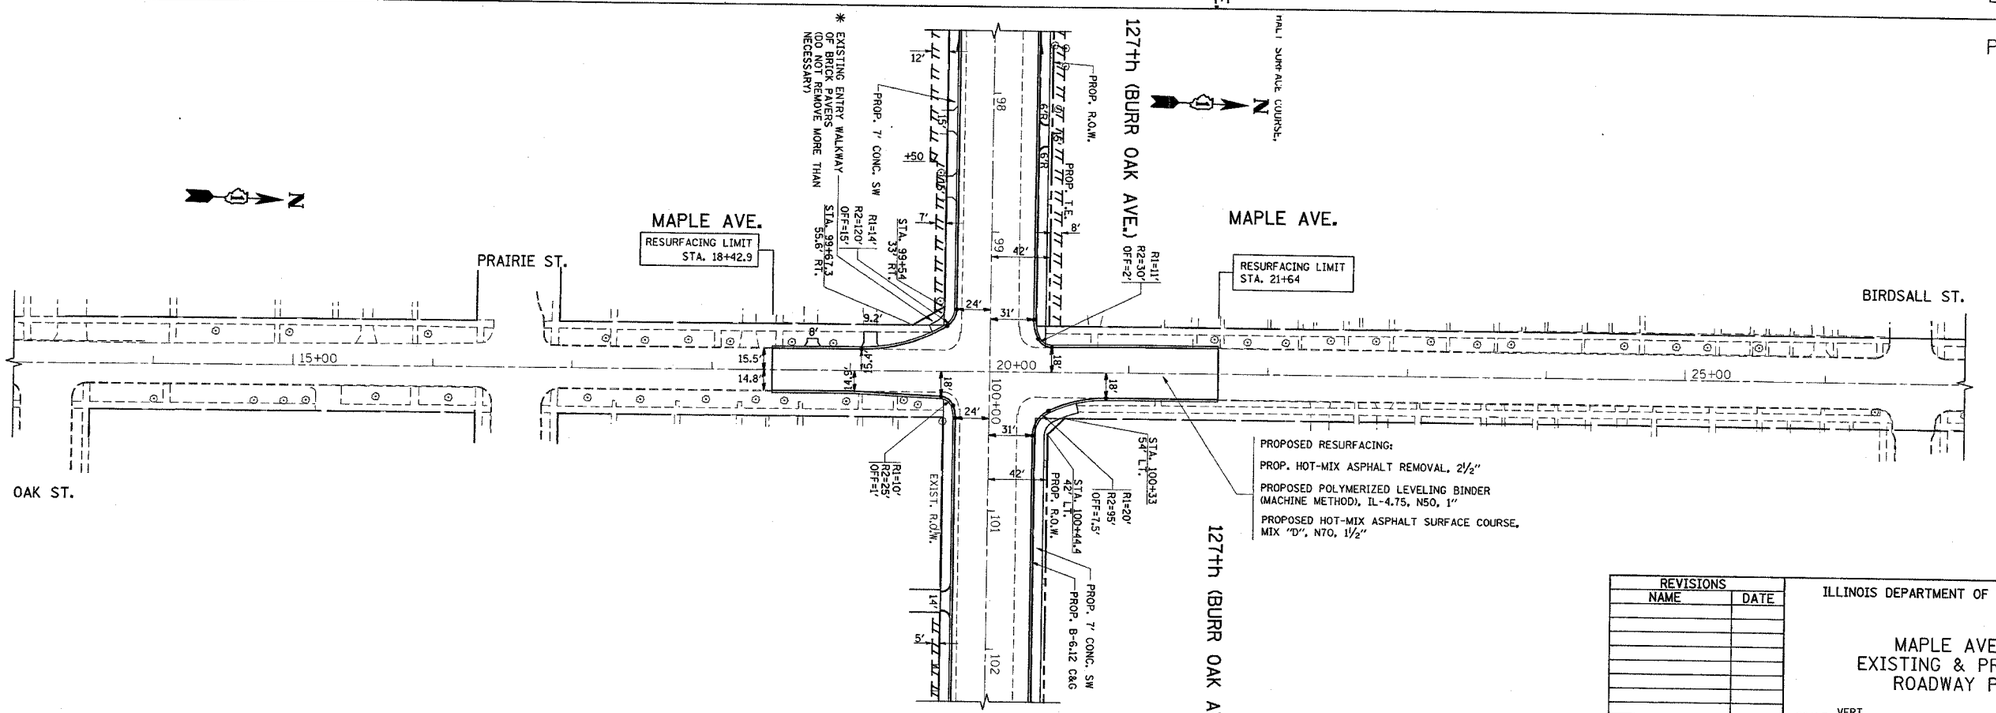

REVISIONS NAME	DATE

ILLINOIS DEPARTMENT OF TRANSPORTATION

MAPLE AVENUE EXISTING & PROPOSED ROADWAY PLAN

SCALE: VERT. 1"=50'
HORIZ.
DATE 1/3/2007

DRAWN BY
CHECKED BY

1/31/2007
d:\projects\3034n1\topo04\topo04.dgn