CONTRACT NO. 62843

F.A.P. RTE.	SECTION	COUNTY	TOTAL SHEETS	SHEET NO.
326	106-N-1	KANE	82	15
STA.	TO STA.			
FED. ROAD DIST. NO.	ILLINOIS	FED. AID PROJECT		

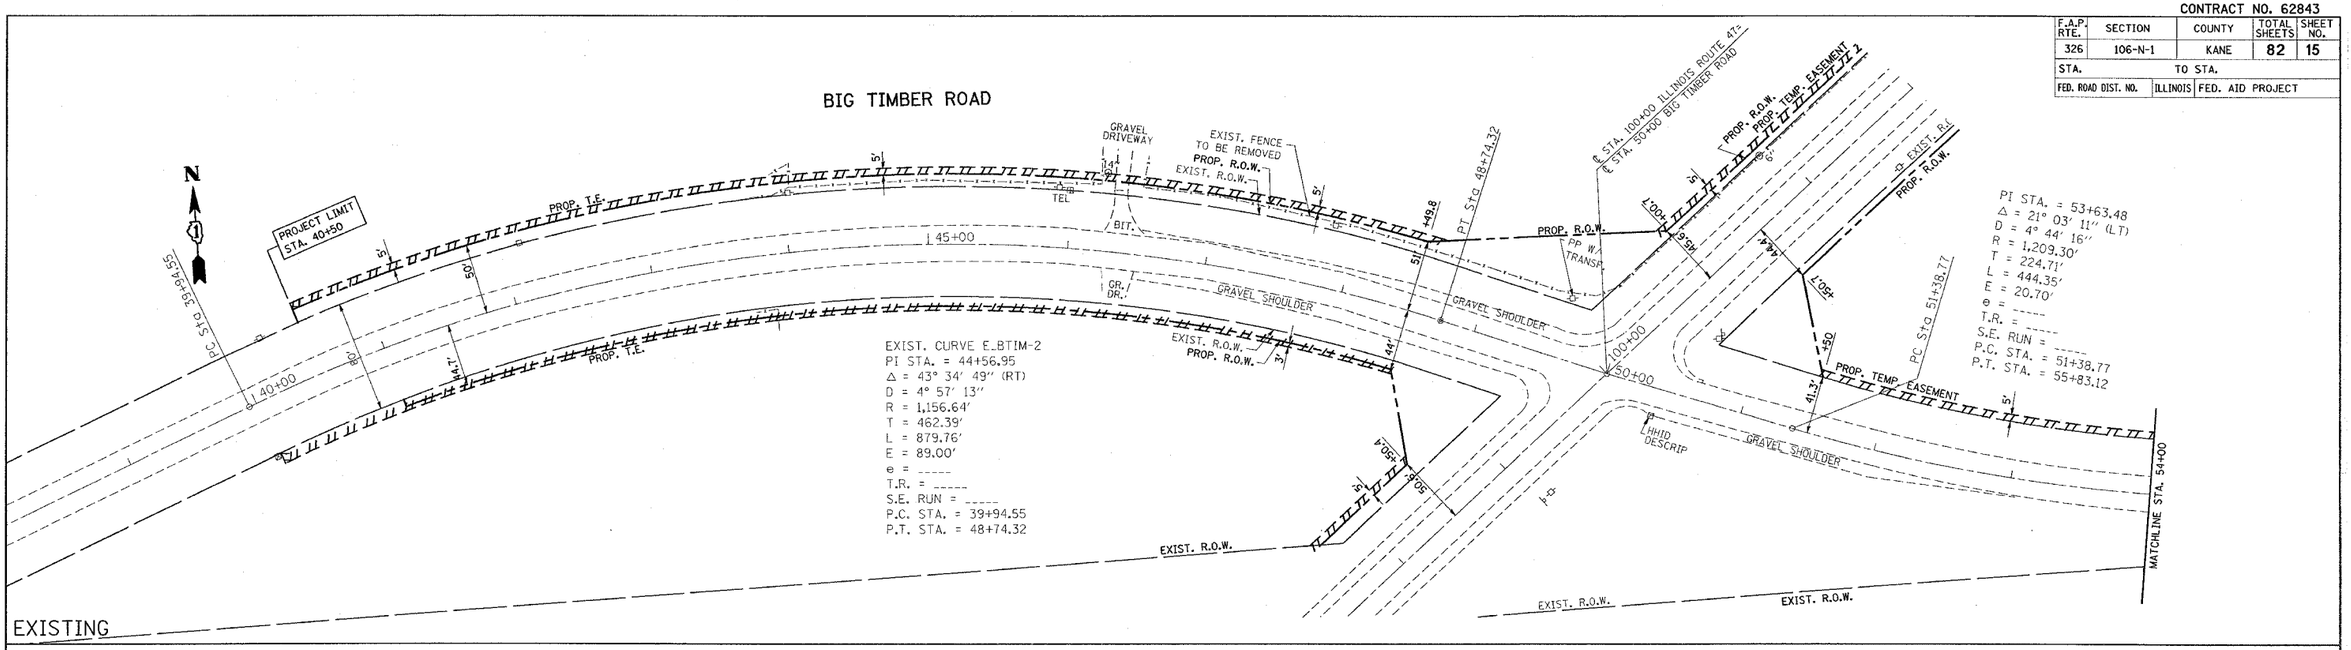

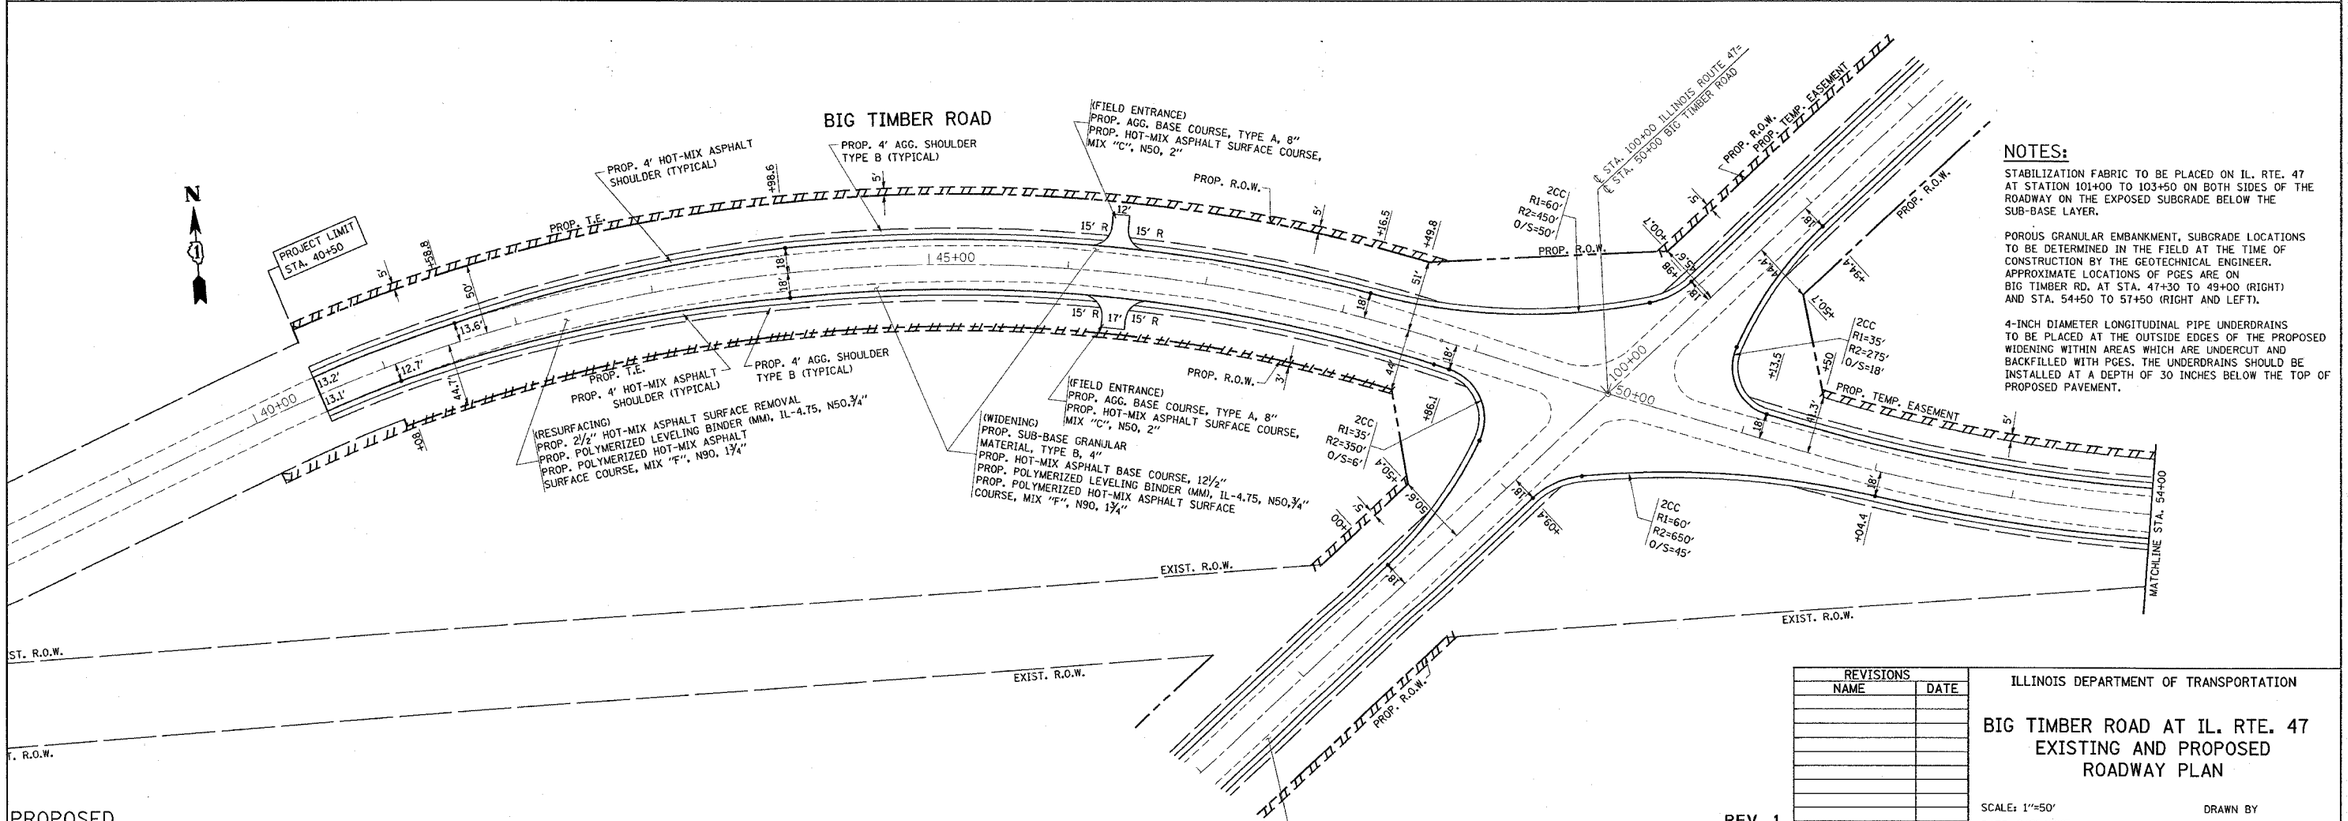

NOTES:

STABILIZATION FABRIC TO BE PLACED ON IL. RTE. 47 AT STATION 101+00 TO 103+50 ON BOTH SIDES OF THE ROADWAY ON THE EXPOSED SUBGRADE BELOW THE SUB-BASE LAYER.

POROUS GRANULAR EMBANKMENT, SUBGRADE LOCATIONS TO BE DETERMINED IN THE FIELD AT THE TIME OF CONSTRUCTION BY THE GEOTECHNICAL ENGINEER. APPROXIMATE LOCATIONS OF PGES ARE ON BIG TIMBER RD. AT STA. 47+30 TO 49+00 (RIGHT) AND STA. 54+50 TO 57+50 (RIGHT AND LEFT).

4-INCH DIAMETER LONGITUDINAL PIPE UNDERDRAINS TO BE PLACED AT THE OUTSIDE EDGES OF THE PROPOSED WIDENING WITHIN AREAS WHICH ARE UNDERCUT AND BACKFILLED WITH PGES. THE UNDERDRAINS SHOULD BE INSTALLED AT A DEPTH OF 30 INCHES BELOW THE TOP OF PROPOSED PAVEMENT.

REVISIONS NAME	DATE

REV. 1

ILLINOIS DEPARTMENT OF TRANSPORTATION

BIG TIMBER ROAD AT IL. RTE. 47 EXISTING AND PROPOSED ROADWAY PLAN

SCALE: 1"=50'
DRAWN BY
DATE 2/28/2007
CHECKED BY

PLOT DATE = 2/28/2007
FILE NAME = c:\projects\pl020503\sh_rdwy.dgn
PLOT SCALE = 50.0000 ' / IN.
USER NAME = bauerdl