CONTRACT NO. 62843

F.A.P RTE.	SECTION	COUNTY	TOTAL SHEETS	SHEET NO.
326	106-N-1	KANE	82	20
STA.		TO STA.		
FED. ROAD DIST. NO. 1	ILLINOIS	FED. AID PROJECT		

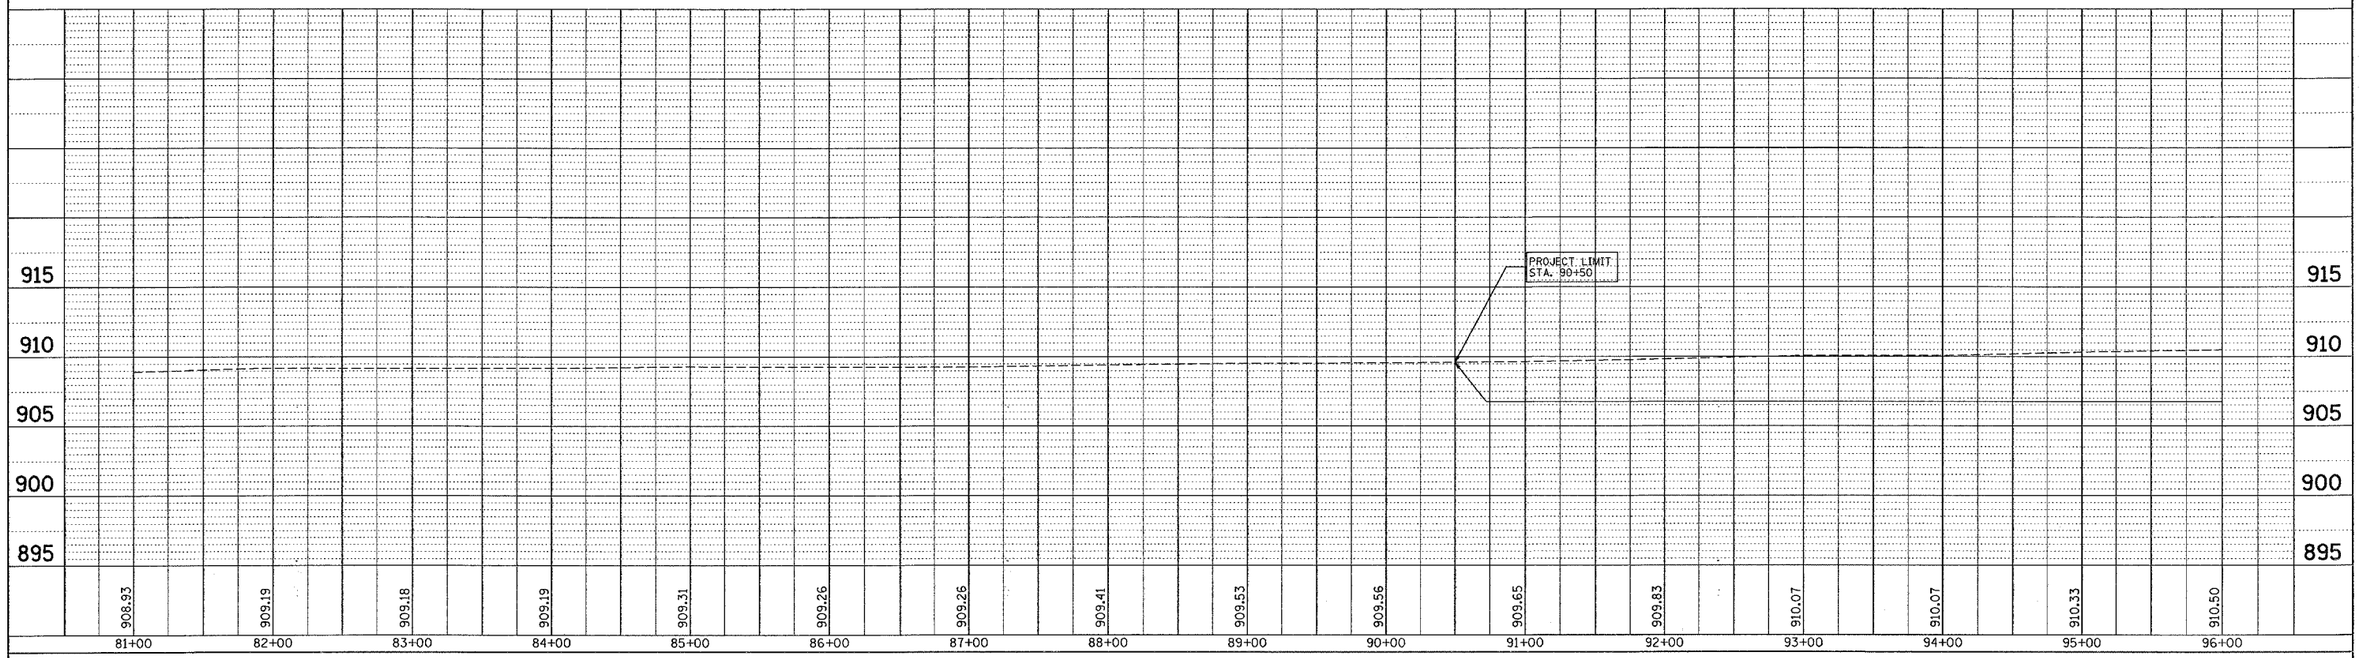

IL. RTE. 47
DRAINAGE PROFILE

SCALE: VERT. 1"=5' HORIZ. 1"=50'

DRAWN BY:
DATE: 2/8/2007

PLAN
NOTE BOOK NO.
SURVEYED
PLOTTED
ALIGNMENT CHECKED
RT. OF WAY CHECKED
CADD FILE NAME
BY
DATE

PROFILE
NOTE BOOK NO.
SURVEYED
PLOTTED
GRADES CHECKED
B.M. NOTED
STRUCTURE NOTATNS CHKD
BY
DATE

PLOT DATE = 2/8/2007
FILE NAME = c:\projects\p100503\sh_drain.dgn
PLOT SCALE = 50.000 ' / IN.
USER NAME = gaglianobt