4/2/2007
cdprojects@d147101@d148801aa.m32
smithkl

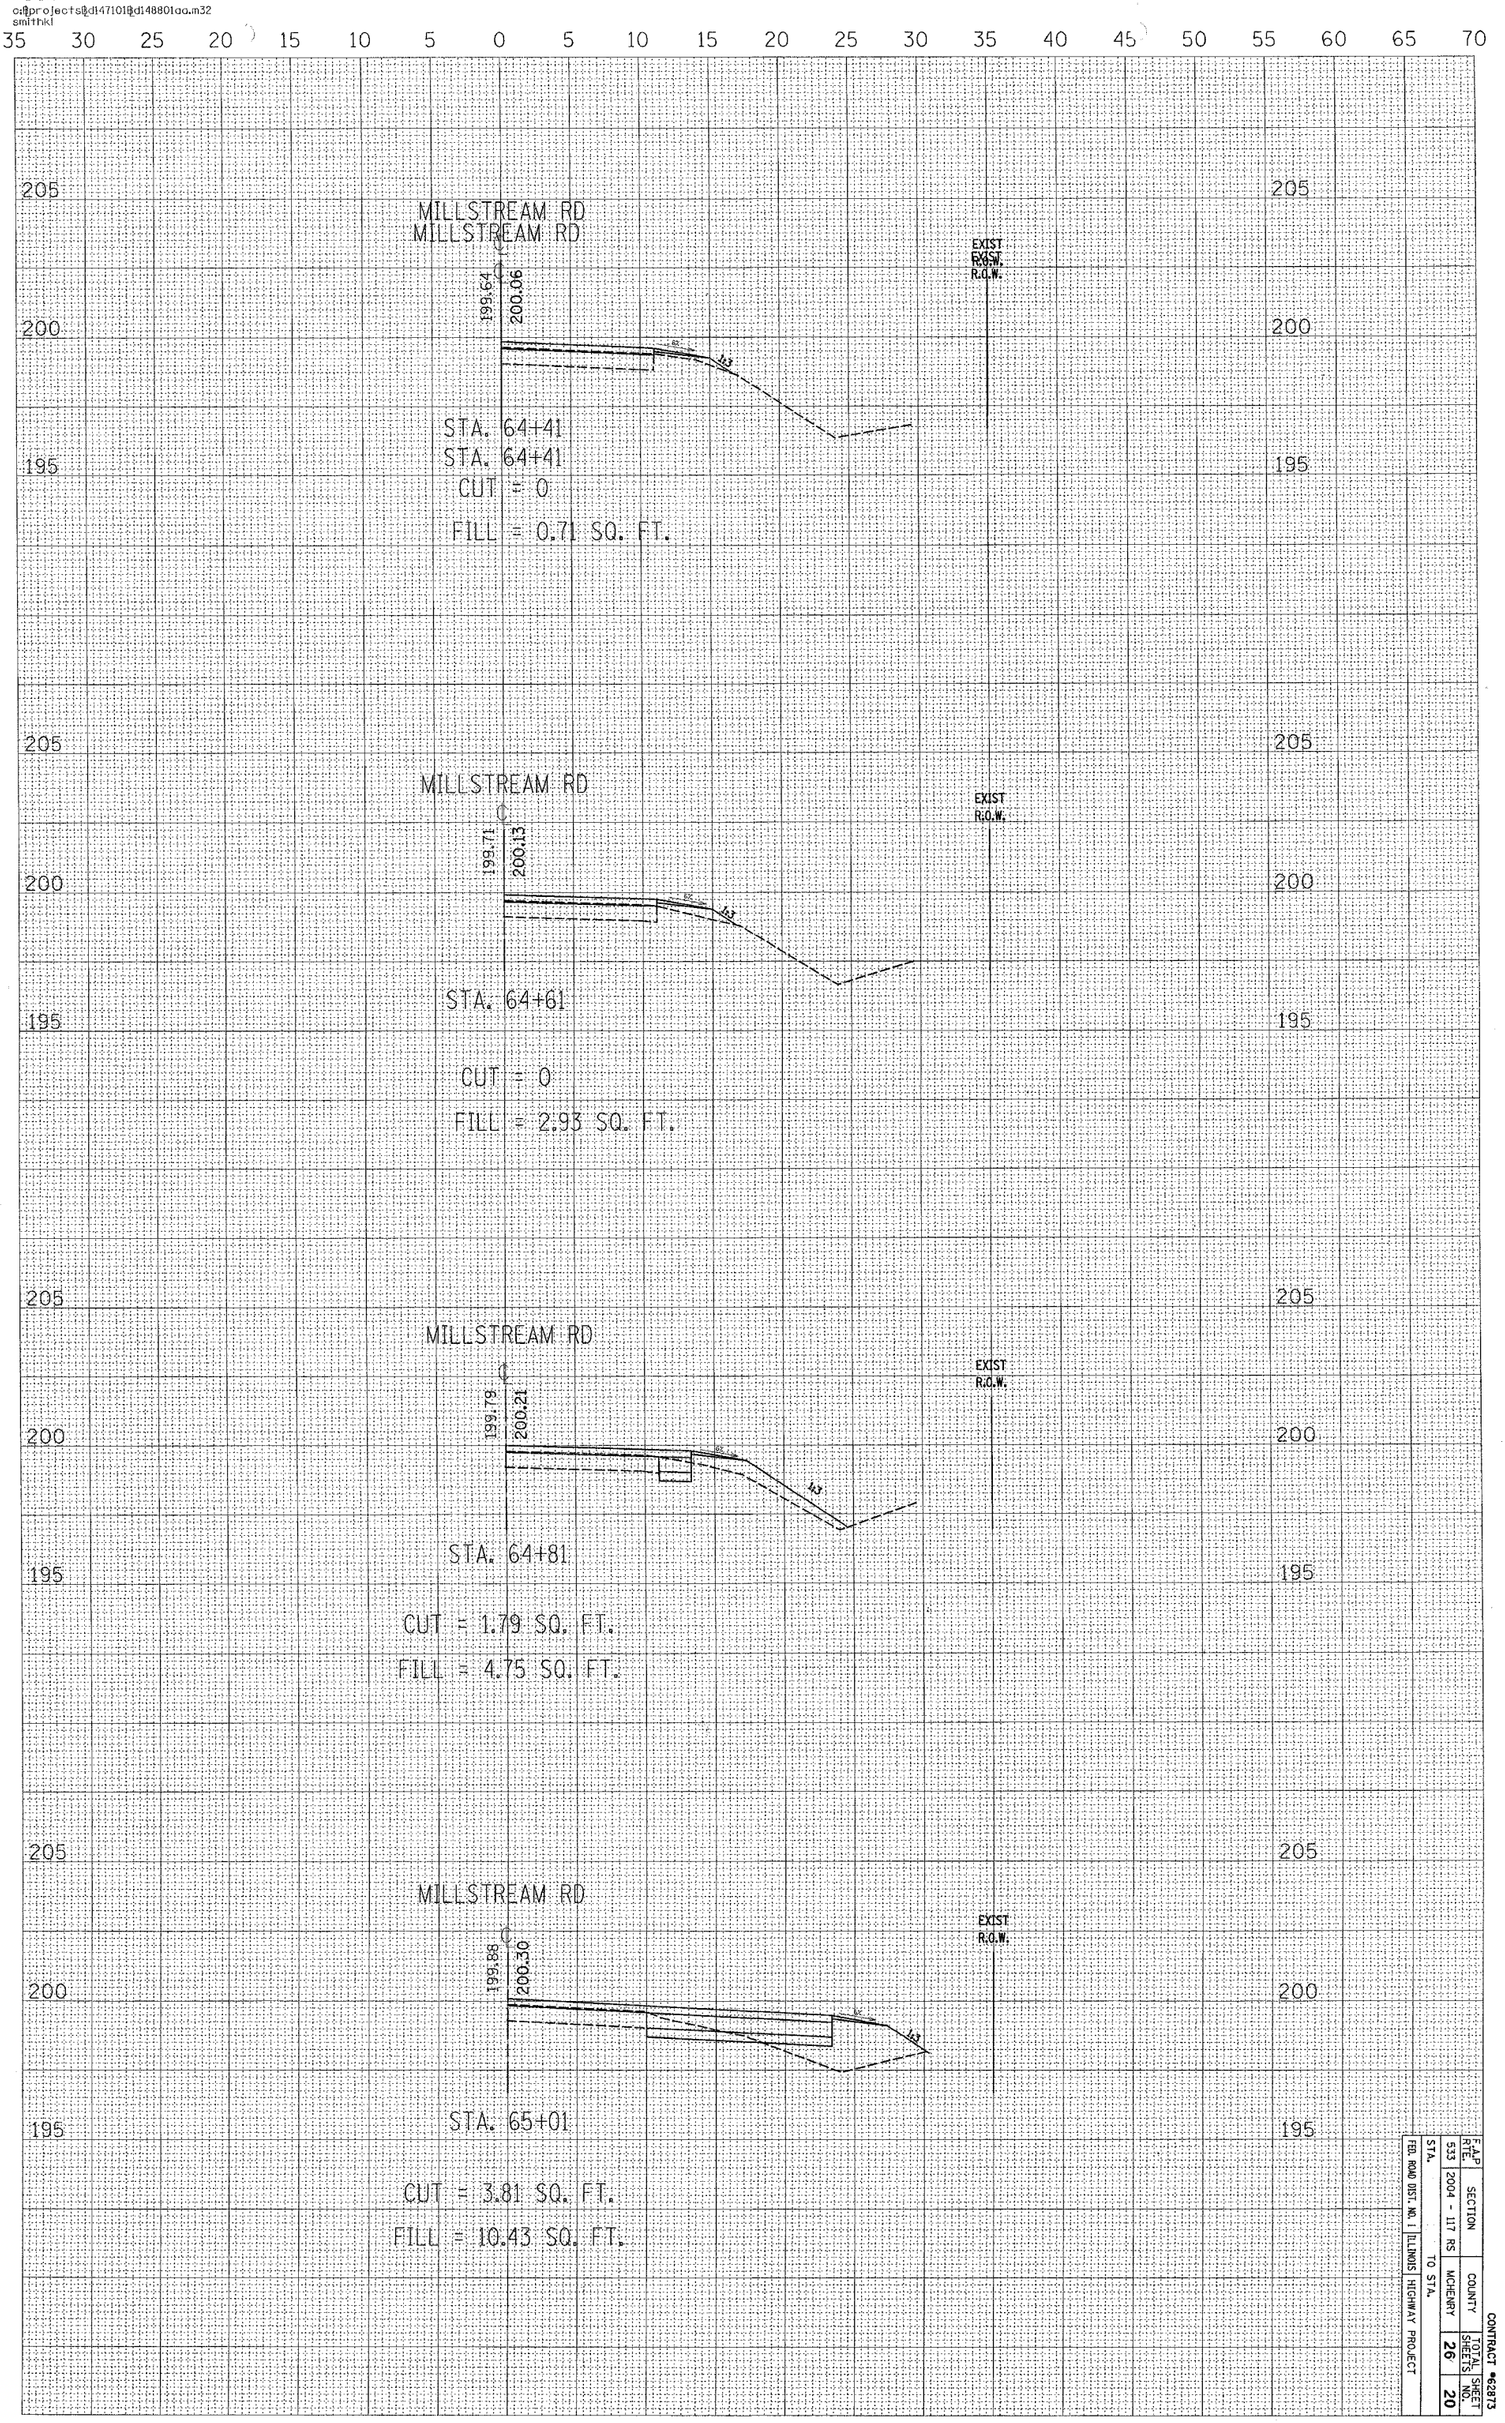

F.A.P. RTE.	SECTION	COUNTY	TOTAL SHEETS	SHEET NO.
533	(2004 - 117 RS)	MCHENRY	26	20

STA. TO STA.

FED. ROAD DIST. NO. 1 ILLINOIS HIGHWAY PROJECT

CONTRACT #62873