CONTRACT NO. 62895

F.A.I. RTE.	SECTION	COUNTY	TOTAL SHEETS	SHEET NO.
55	99 (1&2) WRS	WILL	334	44
STA.	TO STA.			
FED. ROAD DIST. NO.	ILLINOIS	FED. AID PROJECT		

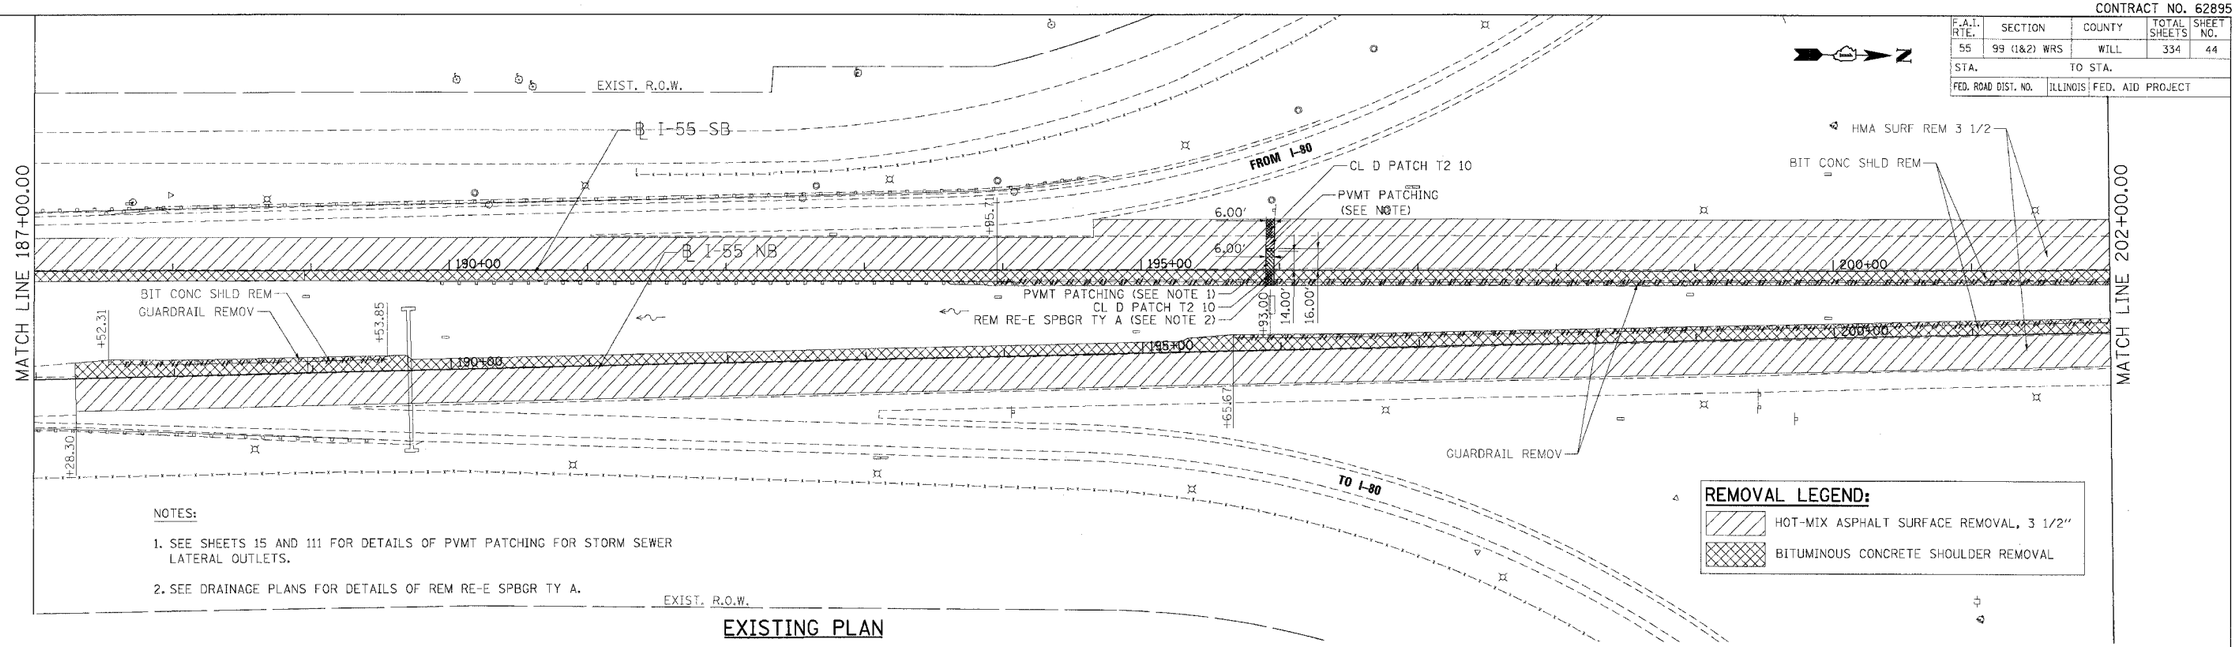

NOTES:

1. SEE SHEETS 15 AND 111 FOR DETAILS OF PVMT PATCHING FOR STORM SEWER LATERAL OUTLETS.
2. SEE DRAINAGE PLANS FOR DETAILS OF REM RE-E SPBGR TY A.

EXISTING PLAN

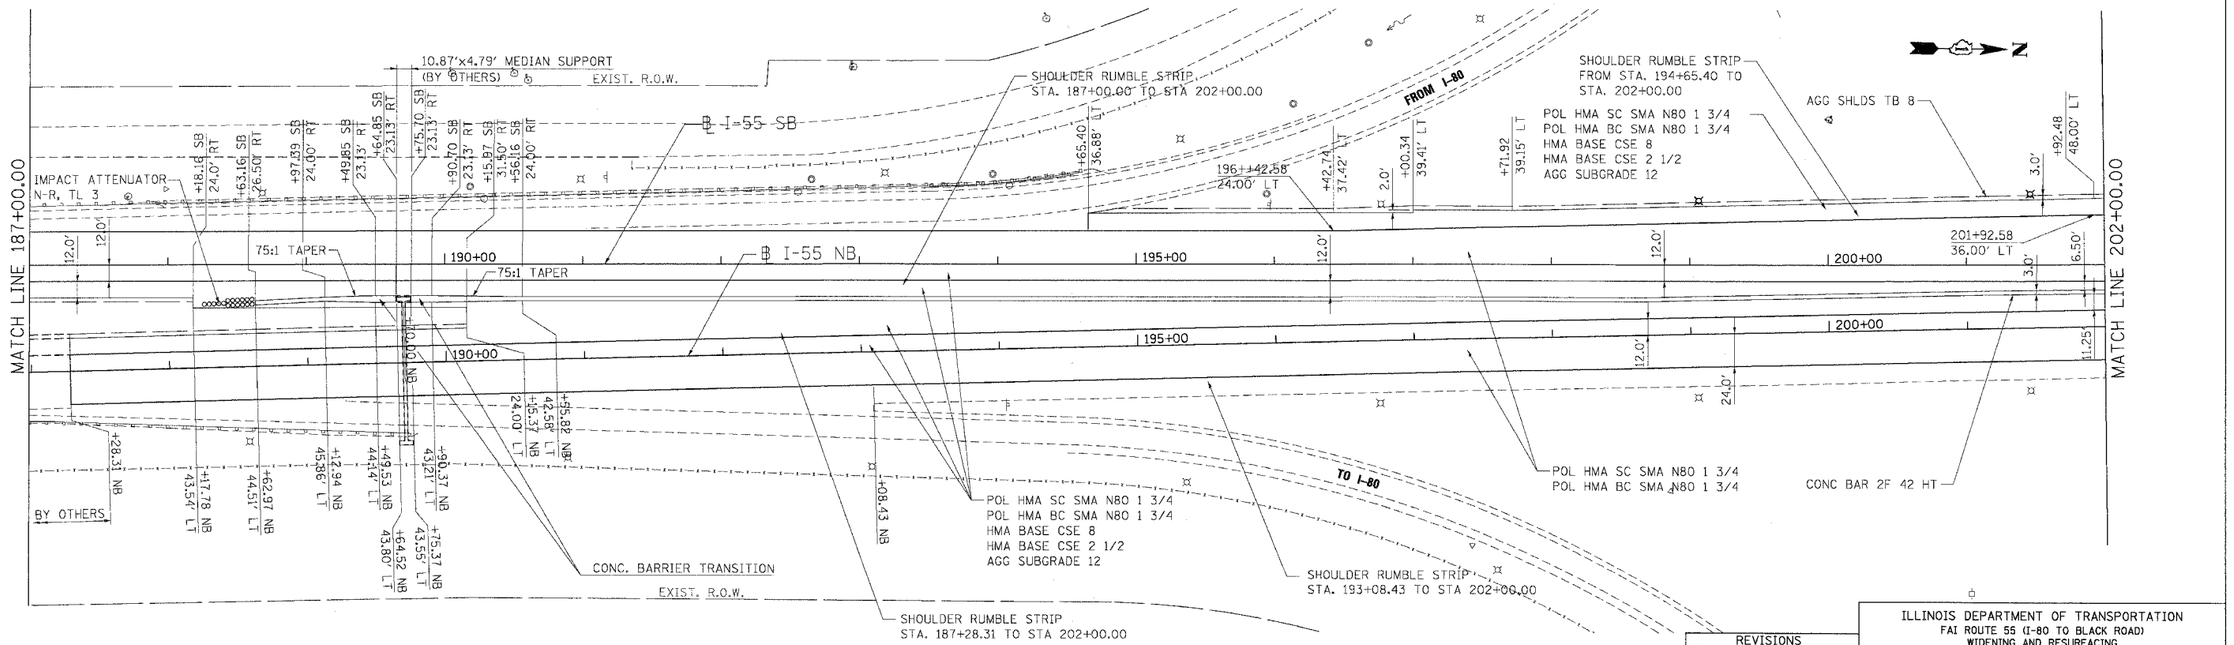

PROPOSED PLAN

REVISIONS	
NAME	DATE

ILLINOIS DEPARTMENT OF TRANSPORTATION
FAI ROUTE 55 (I-80 TO BLACK ROAD)
WIDENING AND RESURFACING

ROADWAY PLAN
FAI 55
STA. 187+00.00 TO STA. 202+00.00

SCALE: 1"=50'
DRAWN BY AG
DATE 03/15/07
CHECKED BY DDH

TENG
TENG & ASSOCIATES, INC.
ENGINEERS/ARCHITECTS/PLANNERS
CHICAGO, ILLINOIS

PLOT DATE = $DATE$
FILE NAME = $FILE$
PLOT SCALE = $SCALE$
USER NAME = $USER$

..\PL99A01.DGN ..\VX98S14W52.DGN ..\VL-99A01.DGN ..\VX98S14W52.DGN ..\VR98S14A02.DGN ..\VR98S14A03.DGN ..\RP499A01.DGN ..\VR98S14A01.DGN ..\PL98S14A01.DGN ..\VR98S14A02.DGN ..\PL98S14A02.DGN ..\VR98S14A03.DGN ..\VR98S14A04.DGN ..\U1799A01.DGN ..\U1799A02.DGN ..\U1799A03.DGN ..\U1799A04.DGN ..\U1799A05.DGN ..\U1799A06.DGN ..\U1799A07.DGN ..\U1799A08.DGN ..\U1799A09.DGN ..\U1799A10.DGN ..\U1799A11.DGN ..\U1799A12.DGN ..\U1799A13.DGN ..\U1799A14.DGN ..\U1799A15.DGN ..\U1799A16.DGN ..\U1799A17.DGN ..\U1799A18.DGN ..\U1799A19.DGN ..\U1799A20.DGN ..\U1799A21.DGN ..\VX98S14W52.DGN

3-15-2007, 10:01:44 C:\MICROSTATION\CIVIL\DGN\PL98S14A04.DGN