CONTRACT NO. 62895

F.A.I. RTE.	SECTION	COUNTY	TOTAL SHEETS	SHEET NO.
55	99 (1&2) WRS	WILL	334	48
STA.		TO STA.		
FED. ROAD DIST. NO.	ILLINOIS	FED. AID PROJECT		

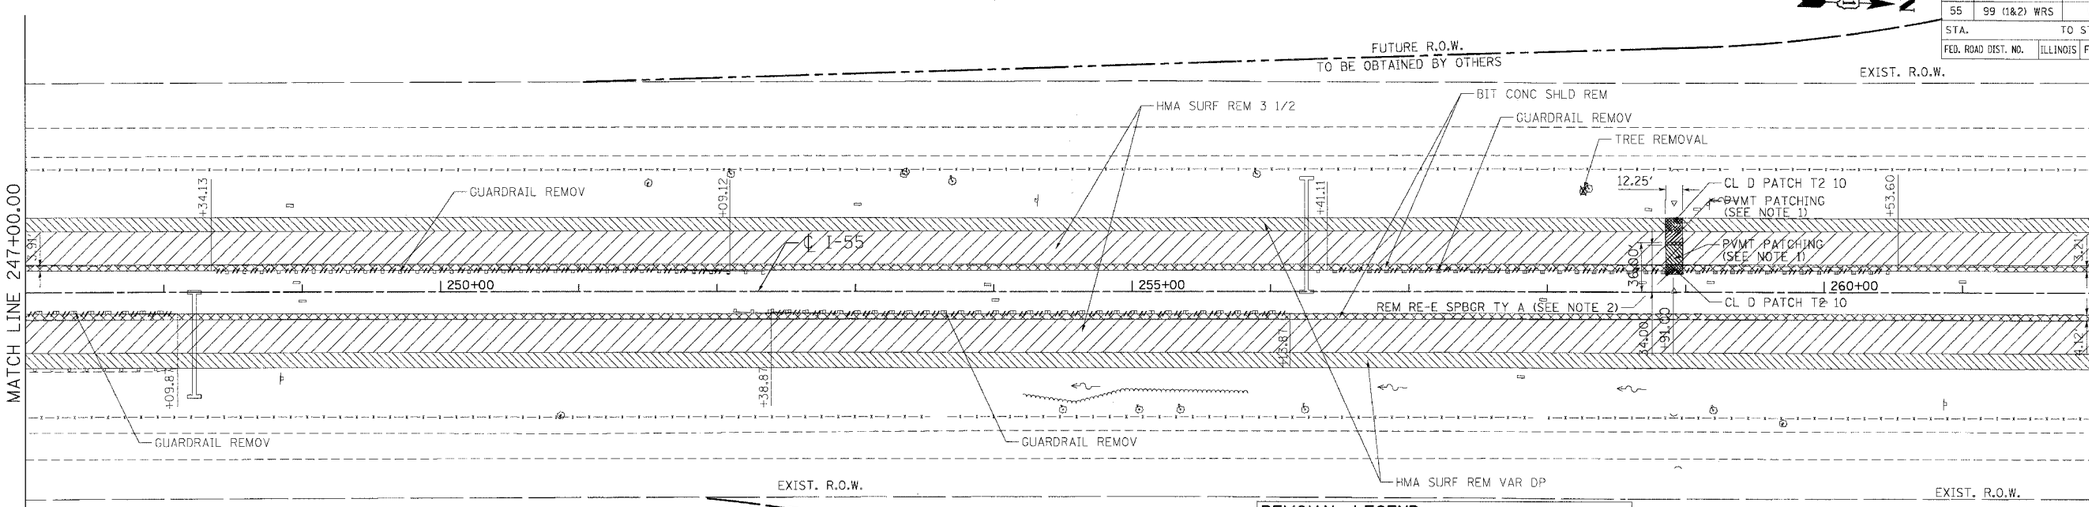

EXISTING PLAN

REMOVAL LEGEND:

- HOT-MIX ASPHALT SURFACE REMOVAL, 3 1/2"
- BITUMINOUS CONCRETE SHOULDER REMOVAL
- HOT-MIX ASPHALT SURFACE REMOVAL, VARIABLE DEPTH

NOTES:

1. SEE SHEETS 15 AND 111 FOR DETAILS OF PVMT PATCHING FOR STORM SEWER LATERAL OUTLETS.
2. SEE DRAINAGE PLANS FOR DETAILS OF REM RE-E SPBGR TY A.

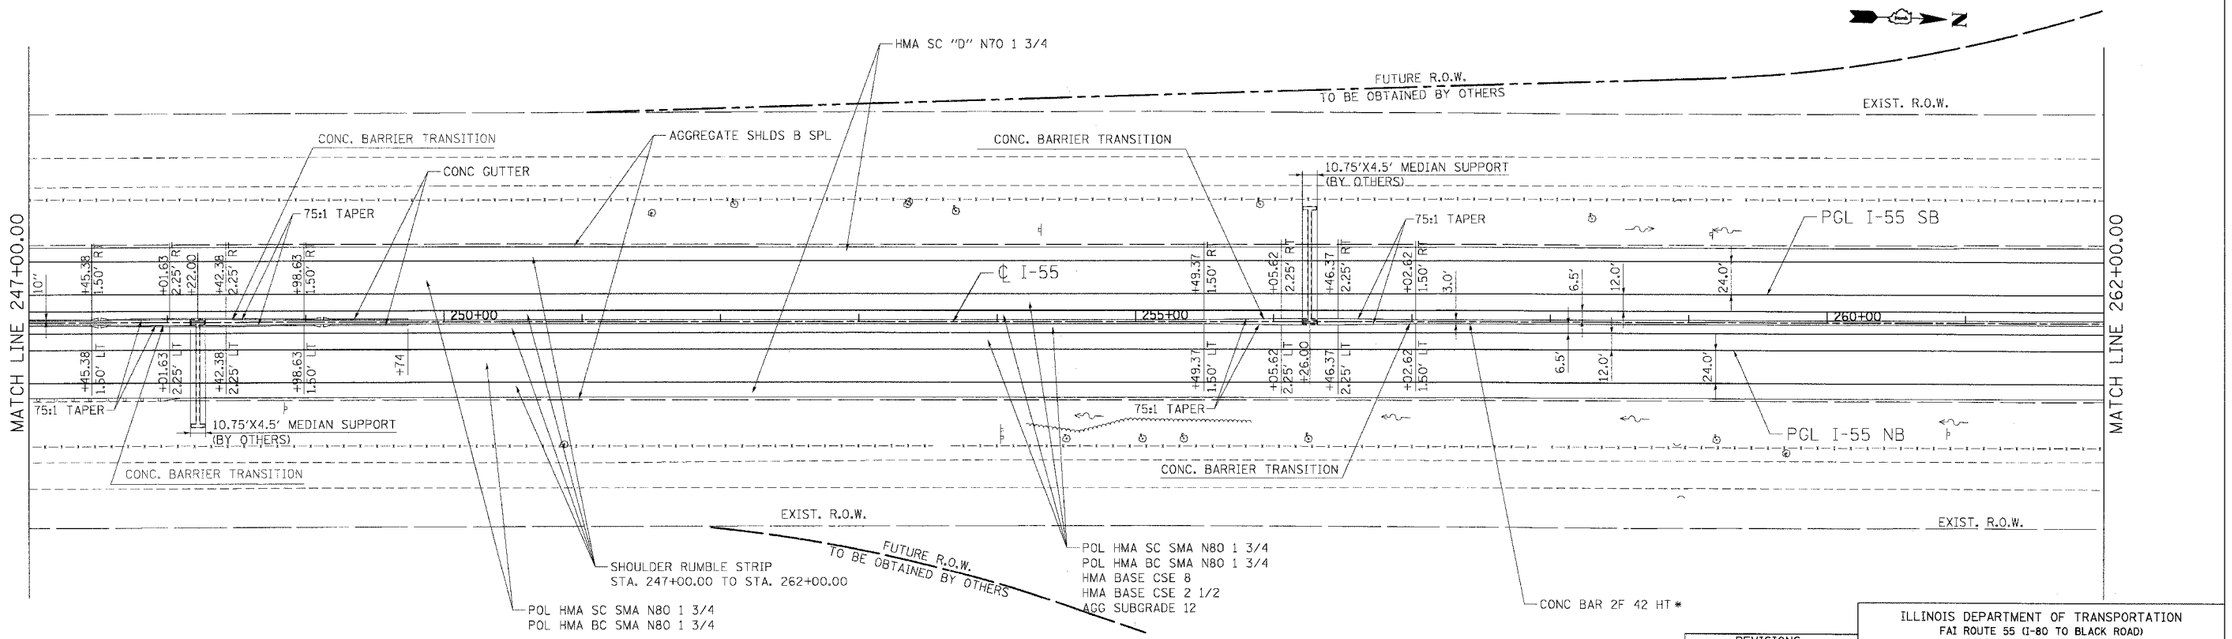

PROPOSED PLAN

* SEE SHEET 189 FOR ADDITIONAL CONSTRUCTION JOINTS IN BARRIER WALL FOR THE DRAINAGE STRUCTURE SPECIAL AT STA. 258+92

REVISIONS	
NAME	DATE

ILLINOIS DEPARTMENT OF TRANSPORTATION
FAI ROUTE 55 (I-80 TO BLACK ROAD)
WIDENING AND RESURFACING

ROADWAY PLAN
FAI 55
STA. 247+00.00 TO STA. 262+00.00

SCALE: 1"=50'
DRAWN BY AG
DATE 03/15/07
CHECKED BY DDH

TENG
TENG & ASSOCIATES, INC.
ENGINEERS/ARCHITECTS/PLANNERS
CHICAGO, ILLINOIS