CONTRACT NO. 62895

F.A.I. RTE.	SECTION	COUNTY	TOTAL SHEETS	SHEET NO.
55	99 (1&2) WRS	WILL	334	57
STA.		TO STA.		
FED. ROAD DIST. NO.	ILLINOIS	FED. AID PROJECT		

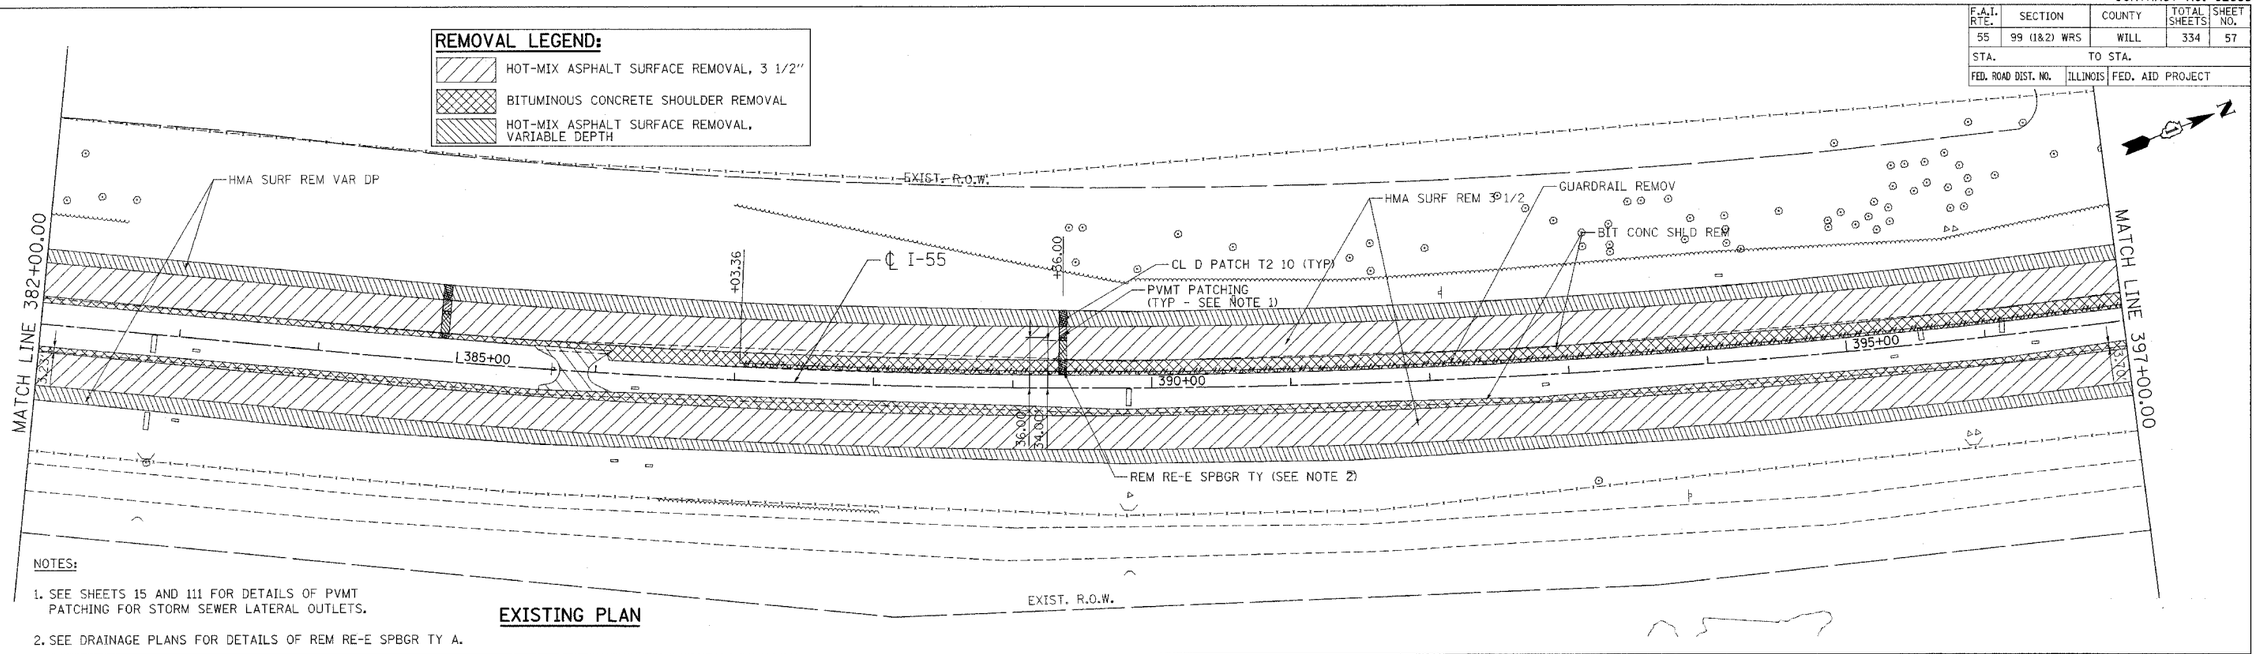

NOTES:

1. SEE SHEETS 15 AND 111 FOR DETAILS OF PVMT PATCHING FOR STORM SEWER LATERAL OUTLETS.
2. SEE DRAINAGE PLANS FOR DETAILS OF REM RE-E SPBGR TY A.

EXISTING PLAN

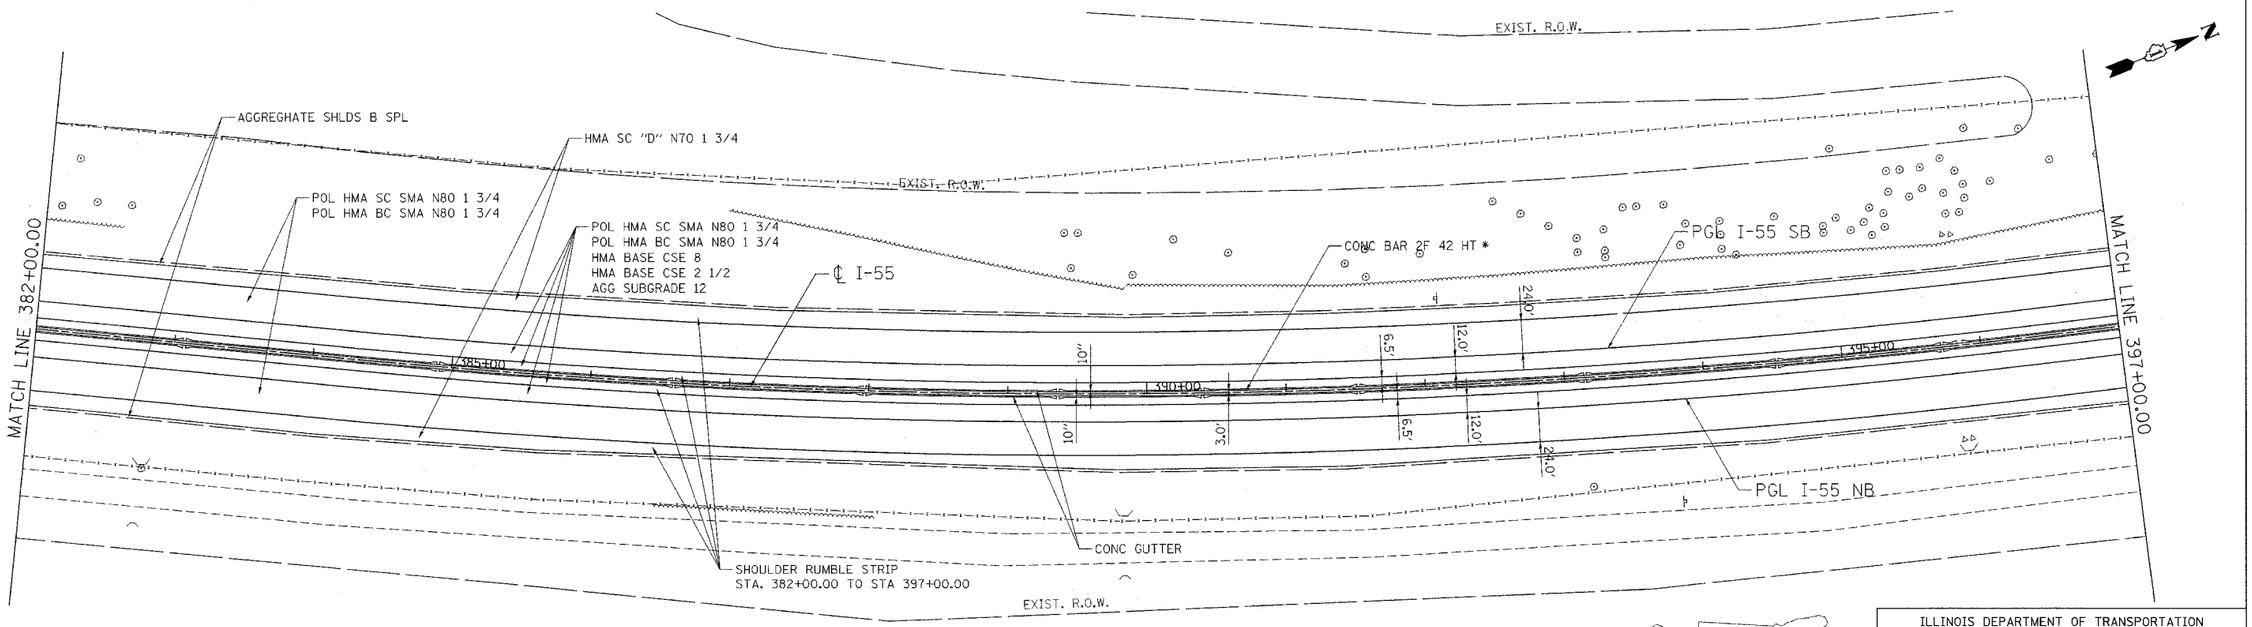

* SEE SHEET 192 FOR ADDITIONAL CONSTRUCTION JOINTS IN BARRIER WALL FOR THE DRAINAGE STRUCTURE SPECIAL AT STA. 395+85

PROPOSED PLAN

REVISIONS	
NAME	DATE

ILLINOIS DEPARTMENT OF TRANSPORTATION
FAI ROUTE 55 (I-80 TO BLACK ROAD)
WIDENING AND RESURFACING

ROADWAY PLAN
FAI 55
STA. 382+00.00 TO STA. 397+00.00

SCALE: 1"=50' DRAWN BY AG
DATE 03/22/07 CHECKED BY DDH

TENG
TENG & ASSOCIATES, INC.
ENGINEERS/ARCHITECTS/PLANNERS
CHICAGO, ILLINOIS

PLOT DATE = $DATE$
FILE NAME = $FILEL$
PLOT SCALE = $SCALE$
USER NAME = $USER$