CONTRACT NO. 62895

F.A.I. RTE.	SECTION	COUNTY	TOTAL SHEETS	SHEET NO.
55	99 (1&2) WRS	WILL	334	71
STA.		TO STA.		
FED. ROAD DIST. NO.	ILLINOIS	FED. AID PROJECT		

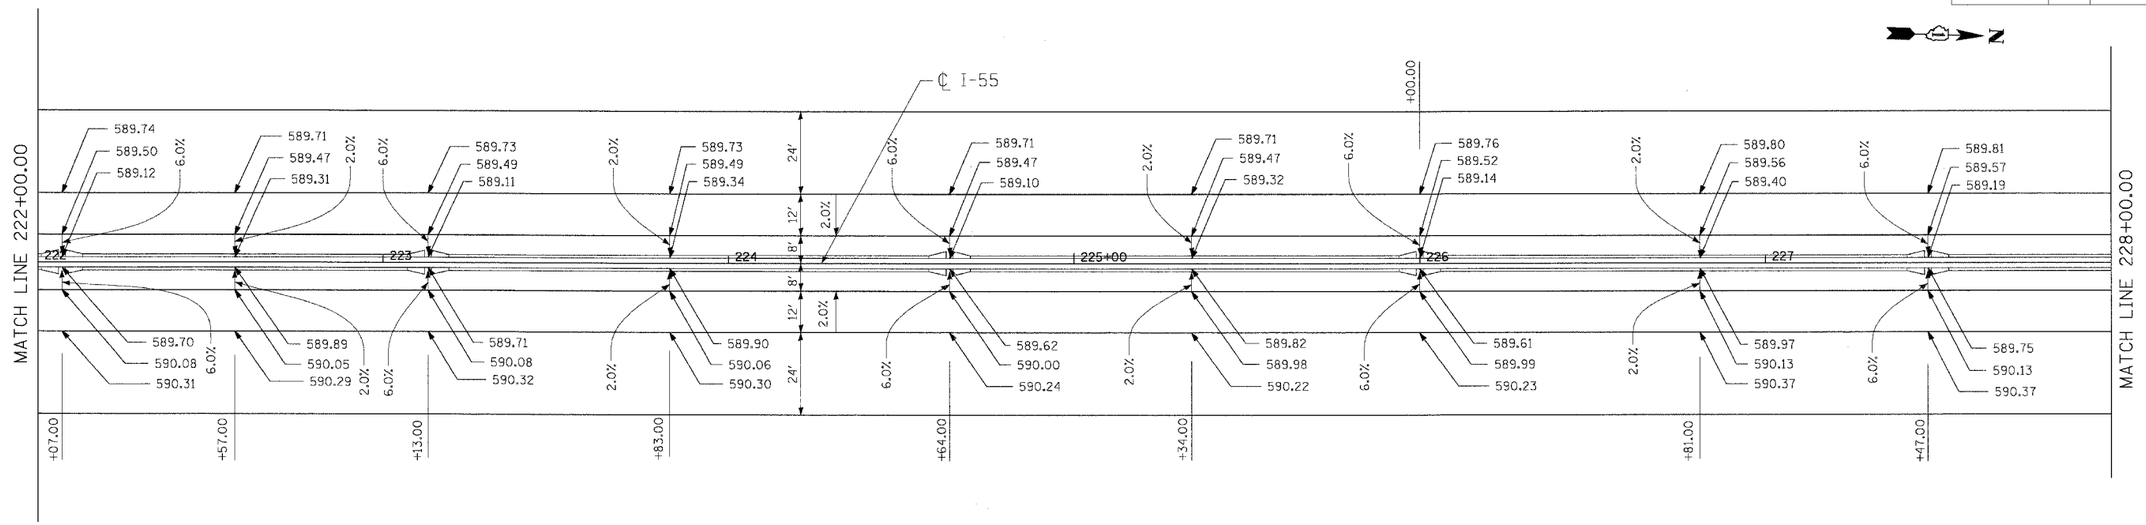

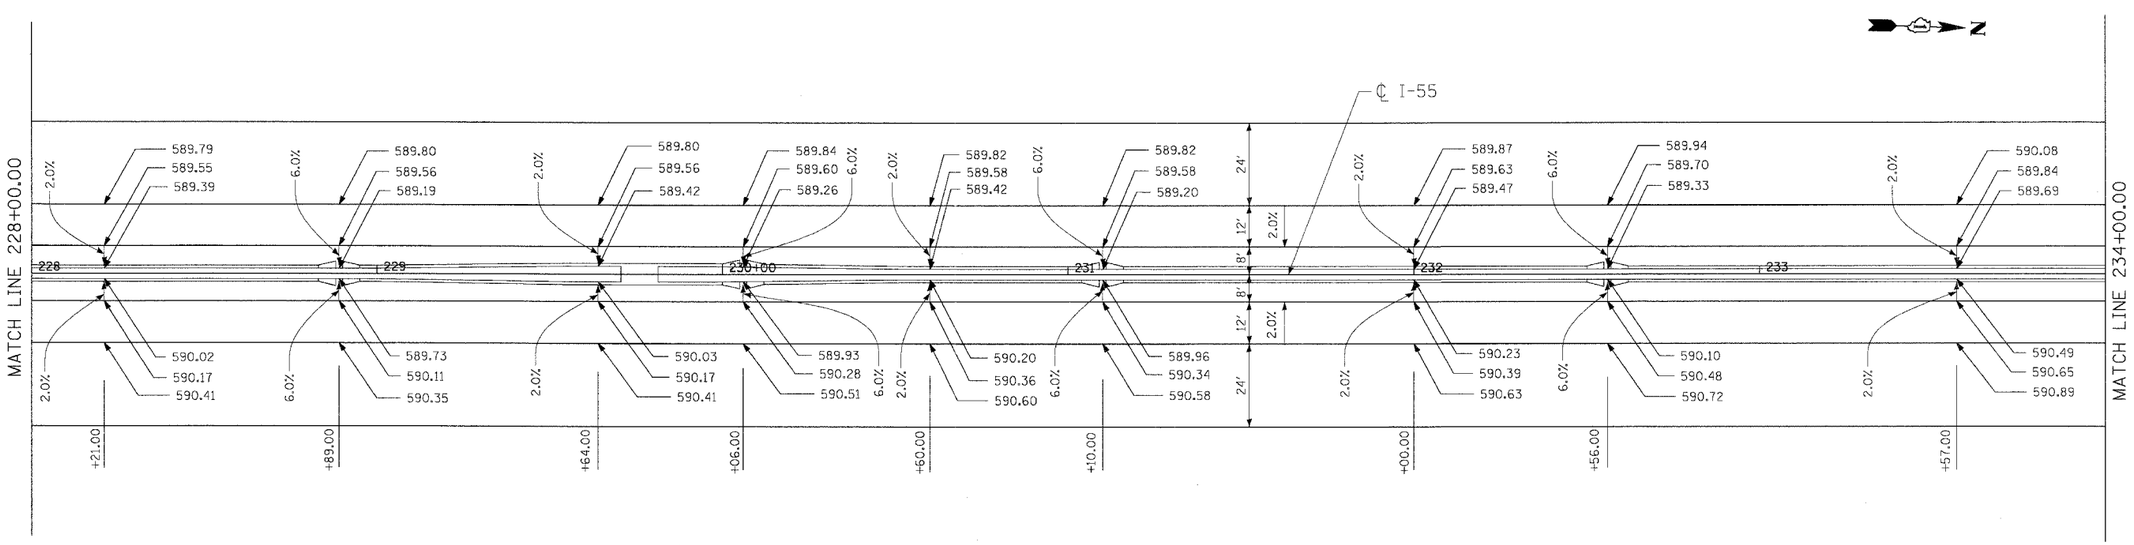

REVISIONS	
NAME	DATE

ILLINOIS DEPARTMENT OF TRANSPORTATION
FAI ROUTE 55 (I-80 TO BLACK ROAD)
WIDENING AND RESURFACING

PAVEMENT ELEVATION DETAILS
FAI 55
STA. 222+00.00 TO STA. 234+00.00

SCALE: 1"=20' DRAWN BY MRK

DATE 02/23/07 CHECKED BY DDH

TENG

TENG & ASSOCIATES, INC.
ENGINEERS/ARCHITECTS/PLANNERS
CHICAGO, ILLINOIS

PLOT DATE = $$DATE$$
FILE NAME = $$FILE$$
PLOT SCALE = $$SCALE$$
USER NAME = $$USER$$

..\AL991A201.DGN,..\VR0814023.DGN,..\TW991A201.DGN,..\UT991A201.DGN,..\PL0814001.DGN,..\PG0814001.DGN,..\AL991A001.DGN,..\VR0814023.DGN,..\PW991A001.DGN,..\VL0814001.DGN,..\AL991A201.DGN,..\VR0814023.DGN,..\PW991A001.DGN,..\VL0814001.DGN,..\BD991A001.DGN,..\PD0814001.DGN
2-28-2007,17:45:01 VARSINKZ S:\DOCUMENT\62895\CIVIL\DGN\P2062A002.SHT