CONTRACT NO. 62895

F.A.I. RTE.	SECTION	COUNTY	TOTAL SHEETS	SHEET NO.
55	99 (1&2) WRS	WILL	334	76
STA.		TO STA.		
FED. ROAD DIST. NO.	ILLINOIS	FED. AID PROJECT		

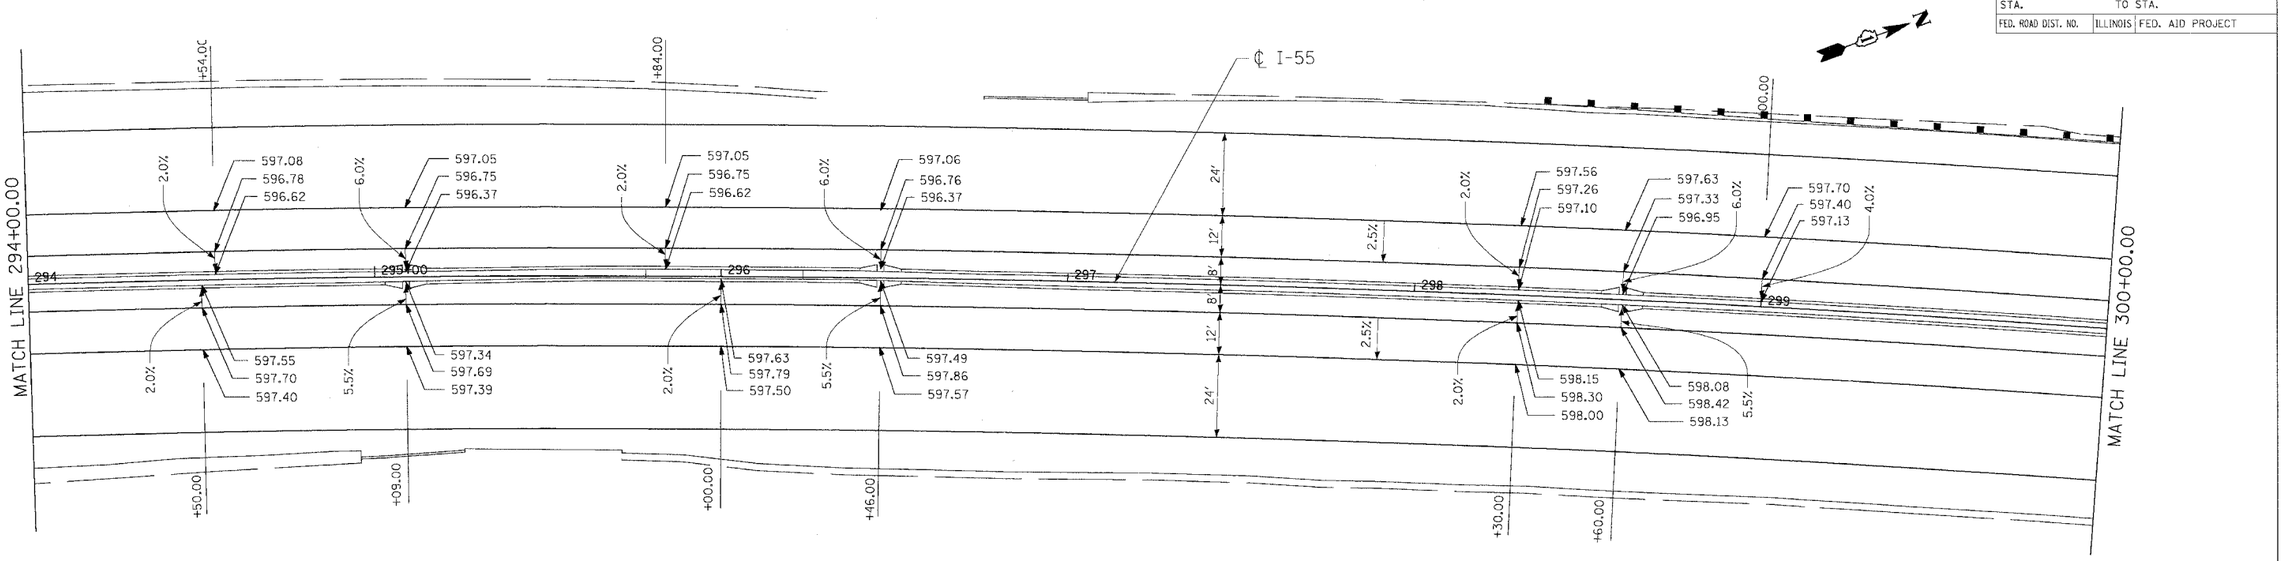

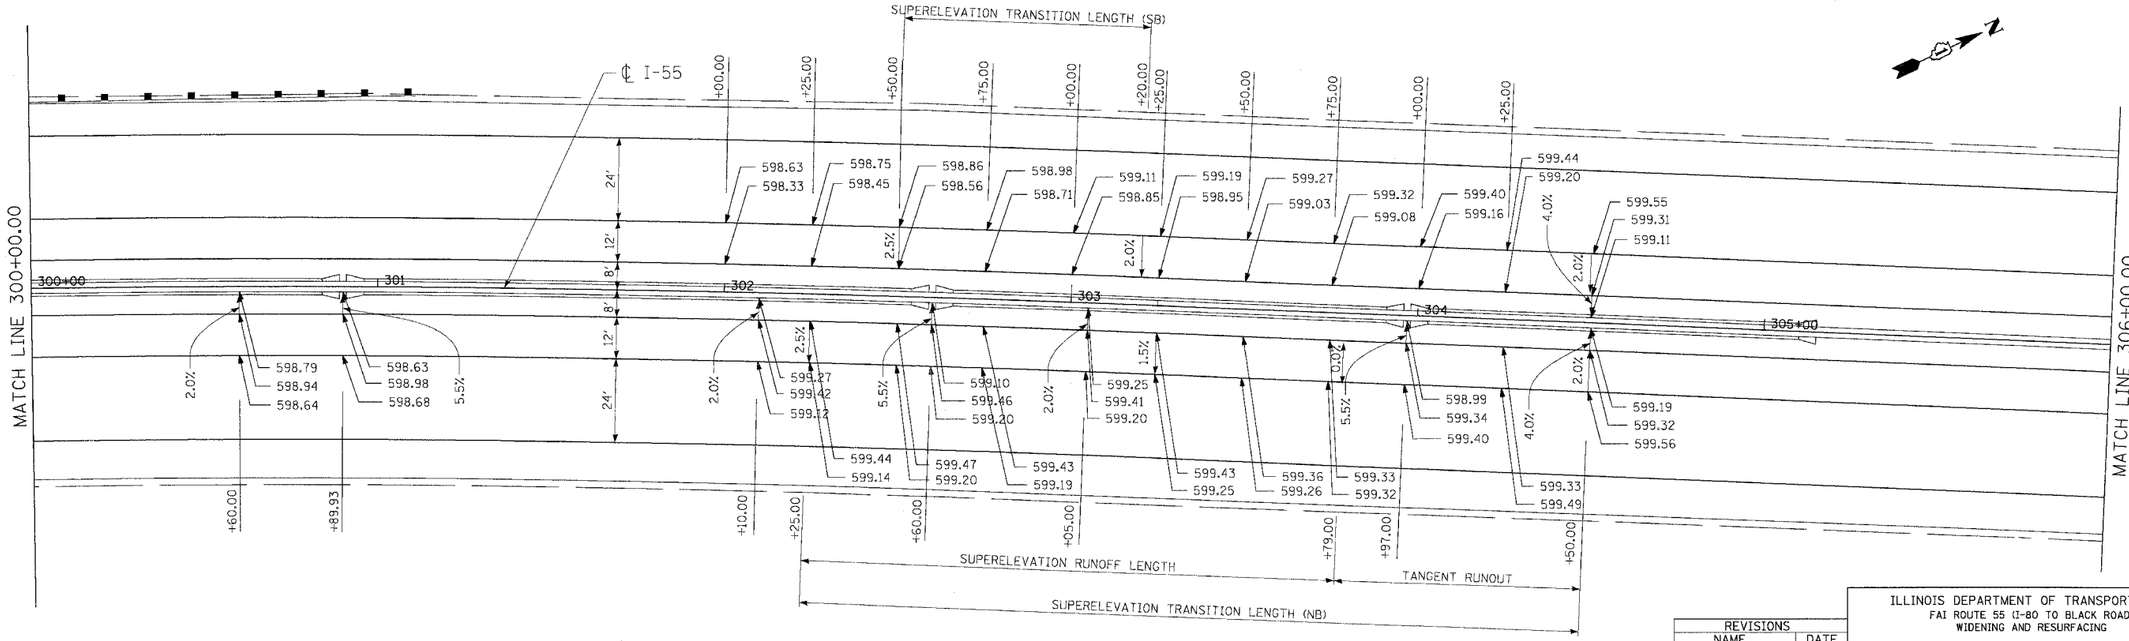

REVISIONS	
NAME	DATE

ILLINOIS DEPARTMENT OF TRANSPORTATION
FAI ROUTE 55 (I-80 TO BLACK ROAD)
WIDENING AND RESURFACING

PAVEMENT ELEVATION DETAILS FAI 55 STA. 294+00.00 TO STA. 306+00.00

SCALE: 1"=20' DRAWN BY MRK
DATE 02/23/07 CHECKED BY DDH

TENG
TENG & ASSOCIATES, INC.
ENGINEERS/ARCHITECTS/PLANNERS
CHICAGO, ILLINOIS

PLOT DATE = $DATE$
FILE NAME = $FILE$
PLOT SCALE = $SCALE$
USER NAME = $USER$

\AL991A001.DGN, \VR991A003.DGN, \VR991A001.DGN, \U1791A001.DGN, \P-261A001.DGN, \VR261A001.DGN, \AL991A001.DGN, \VR261A003.DGN, \VR991A001.DGN, \AL991A001.DGN, \VR261A001.DGN, \P261A001.DGN, \VR991A001.DGN, \BS91A001.DGN
2-28-2007.17:46:53 VARSHNKZ S:\DOCUMENT\02361501\CIVIL\DGN\P0061A007.SHT