CONTRACT NO. 62895

F.A. RTE.	SECTION	COUNTY	TOTAL SHEETS	SHEET NO.
55	99 (1&2) WRS	WILL	334	95
STA.		TO STA.		
FED. ROAD DIST. NO.	ILLINOIS	FED. AID PROJECT		

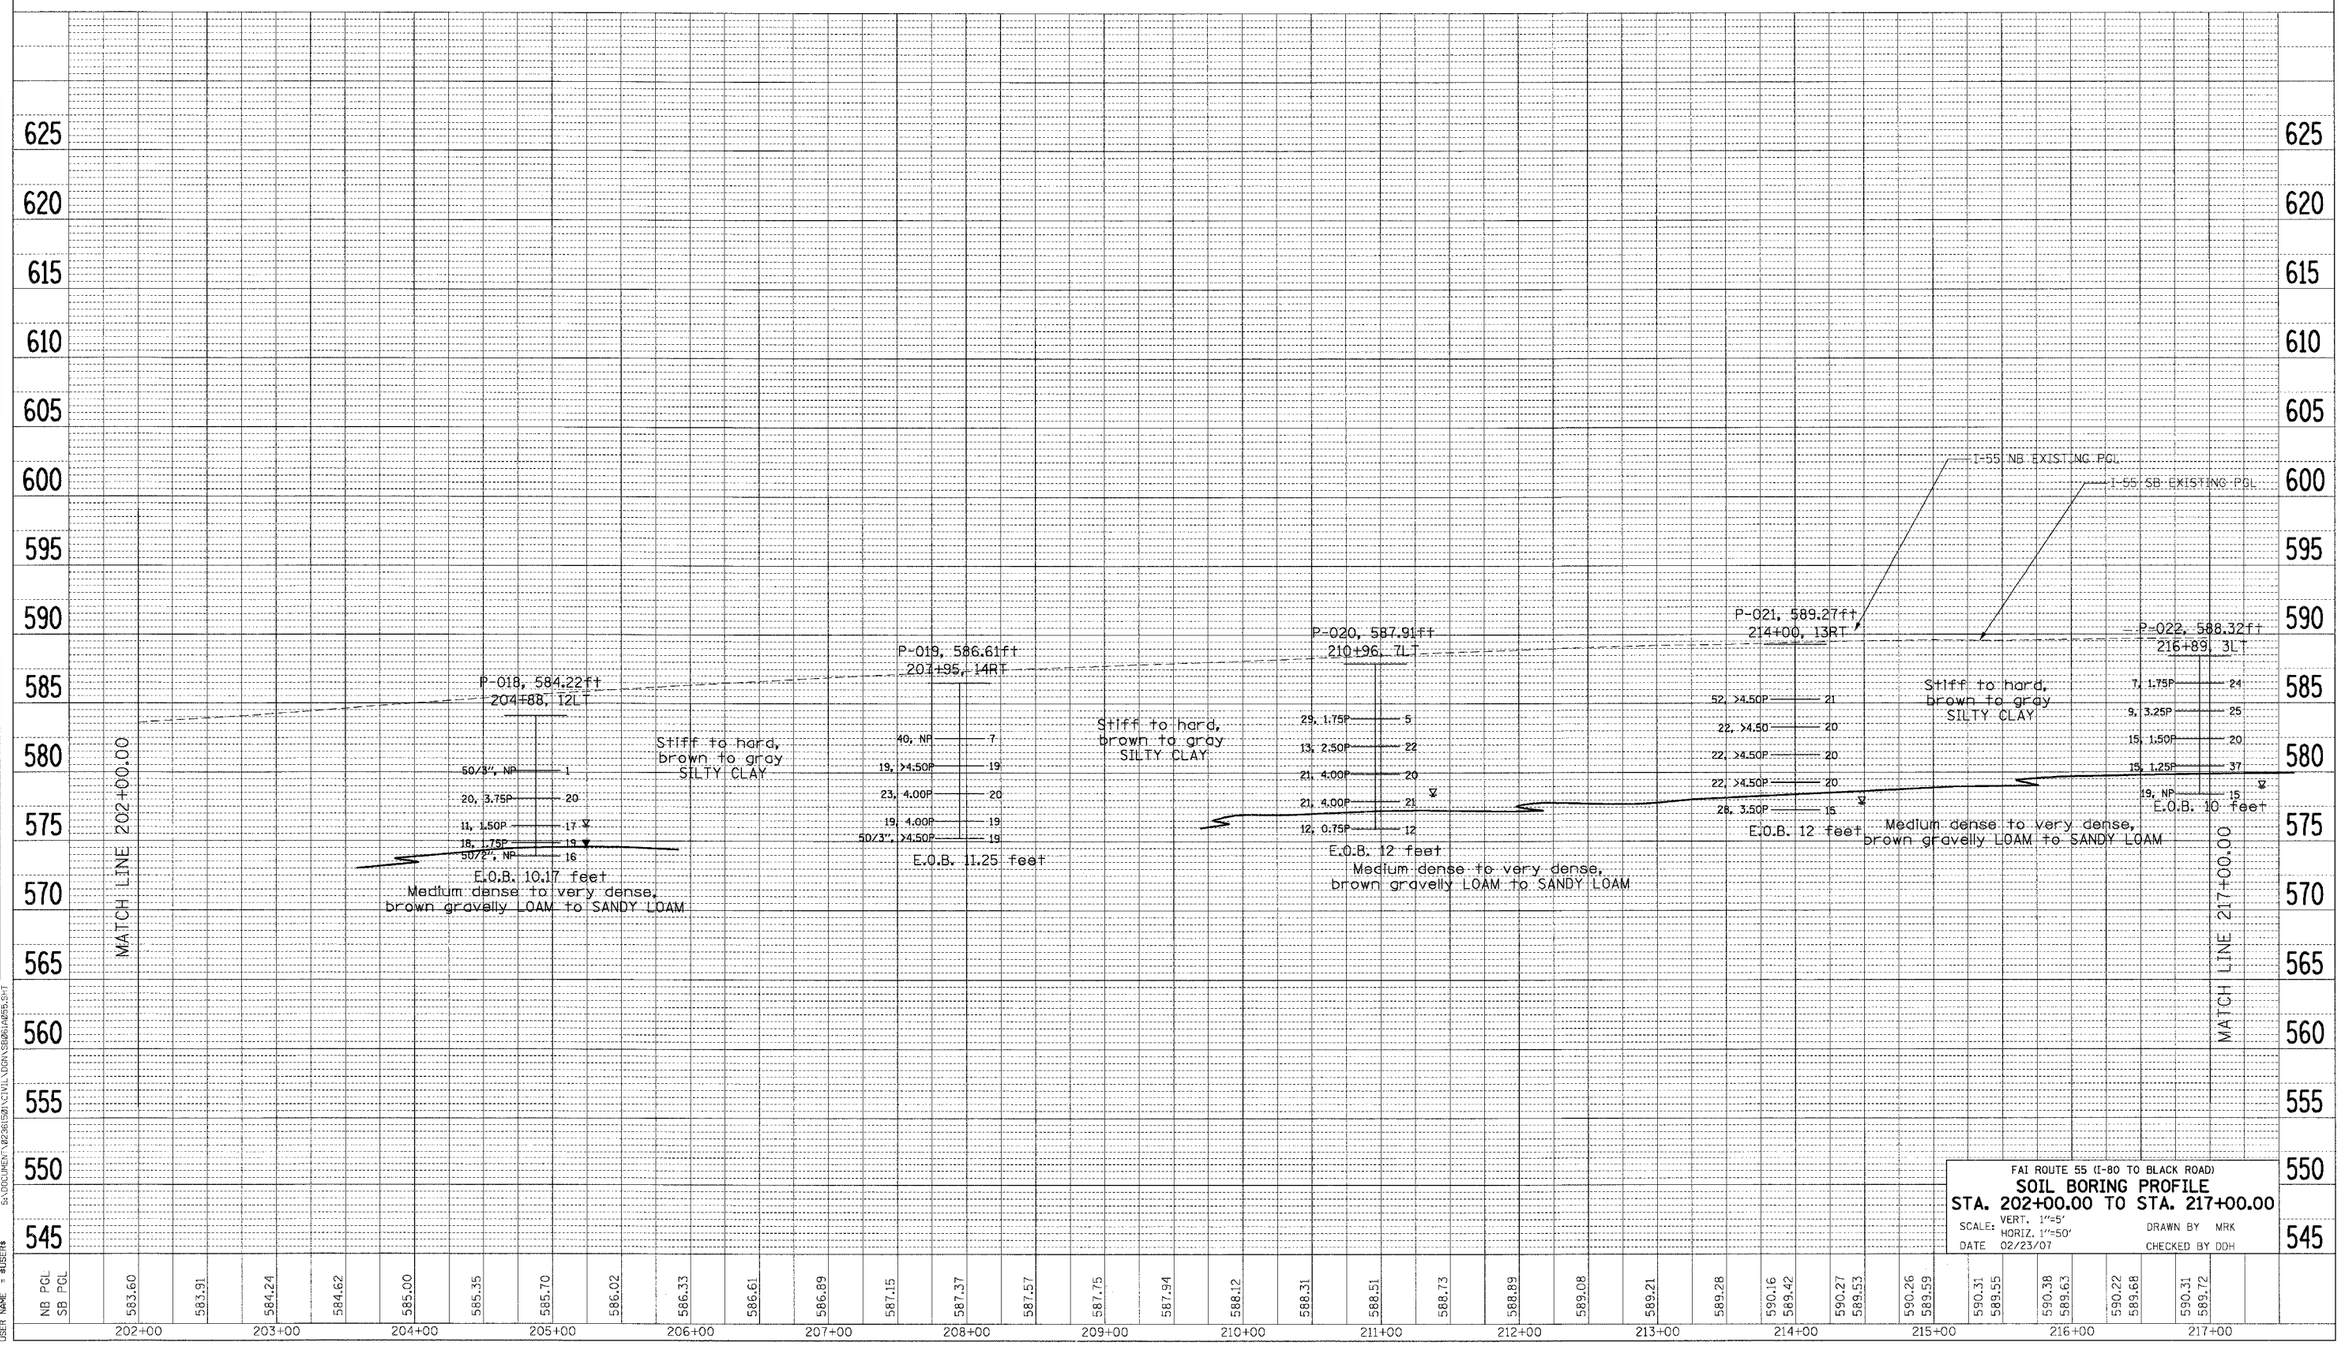

FAI ROUTE 55 (I-80 TO BLACK ROAD)

SOIL BORING PROFILE

STA. 202+00.00 TO STA. 217+00.00

SCALE: VERT. 1"=5' HORIZ. 1"=50'

DATE 02/23/07

DRAWN BY MRK

CHECKED BY DDH

PL ( ) | SURVEYED | PLOTTED | ALIGNMENT CHECKED | RT OF WY CHECKED | CADD FILE NAME | NOTE BOOK NO. | BY | DATE

PROFILE | SURVEYED | PLOTTED | GRADES CHECKED | STRUCTURE NOTATIONS CHKD | NOTE BOOK NO. | BY | DATE

2-20-2007,17:52:11 VANSHNK4
S:\DOCUMENT\R238150\CIVIL\DGN\S0801A055.S+7

PLOT DATE = $DATE$
FILE NAME = $FILEL$
PLOT SCALE = $SCALE$
USER NAME = $USER$