CONTRACT NO. 62895

F.A. RTE.	SECTION	COUNTY	TOTAL SHEETS	SHEET NO.
55	99 (1&2) WRS	WILL	334	102
STA.		TO STA.		
FED. ROAD DIST. NO.	ILLINOIS	FED. AID PROJECT		

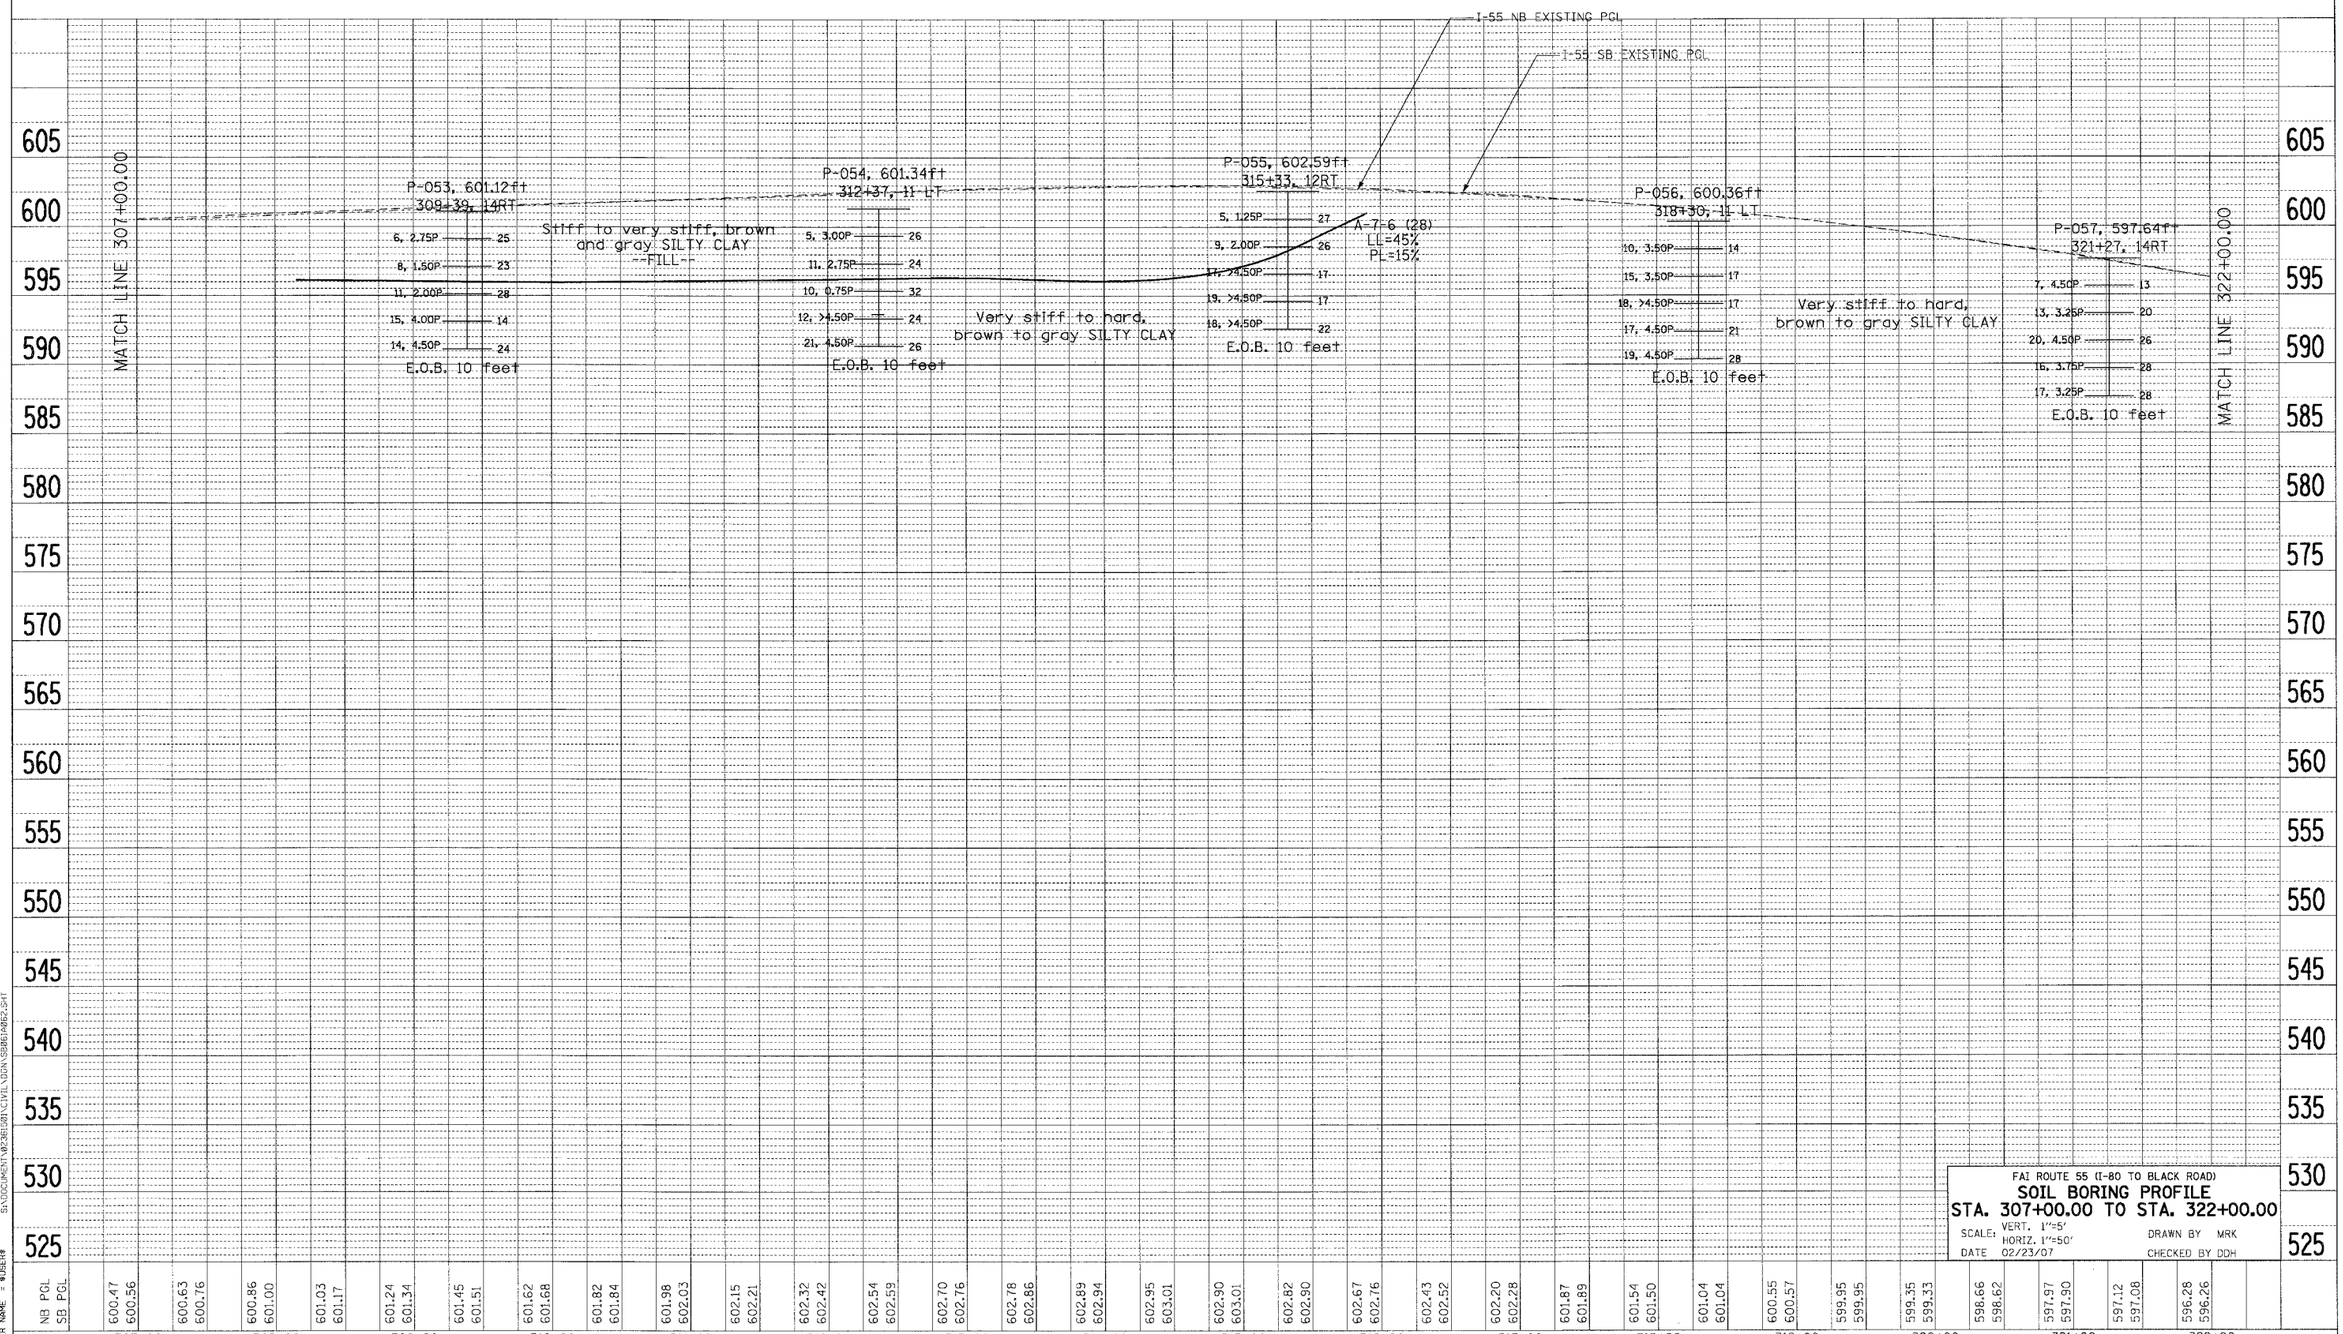

FAI ROUTE 55 (I-80 TO BLACK ROAD)

SOIL BORING PROFILE

STA. 307+00.00 TO STA. 322+00.00

SCALE: VERT. 1"=5' HORIZ. 1"=50'

DATE 02/23/07

DRAWN BY MRK

CHECKED BY DDH

PLOT DATE = $DATE$
FILE NAME = $FILEL$
PLOT SCALE = $SCALE$
USER NAME = $USER$

2-20-2007,17:53:07 VARSHNKZ
S:\DOCUMENT\02361501\CIVIL\DGN\SB061A062.SHT