CONTRACT NO. 62895

| F.A.I. RTE. | SECTION | COUNTY | TOTAL SHEETS | SHEET NO. |
|---|---|---|---|---|
| 55 | 99 (1&2) WRS | WILL | 334 | 130 |
| STA. | TO STA. | | | |
| FED. ROAD DIST. NO. | ILLINOIS | FED. AID PROJECT | | |

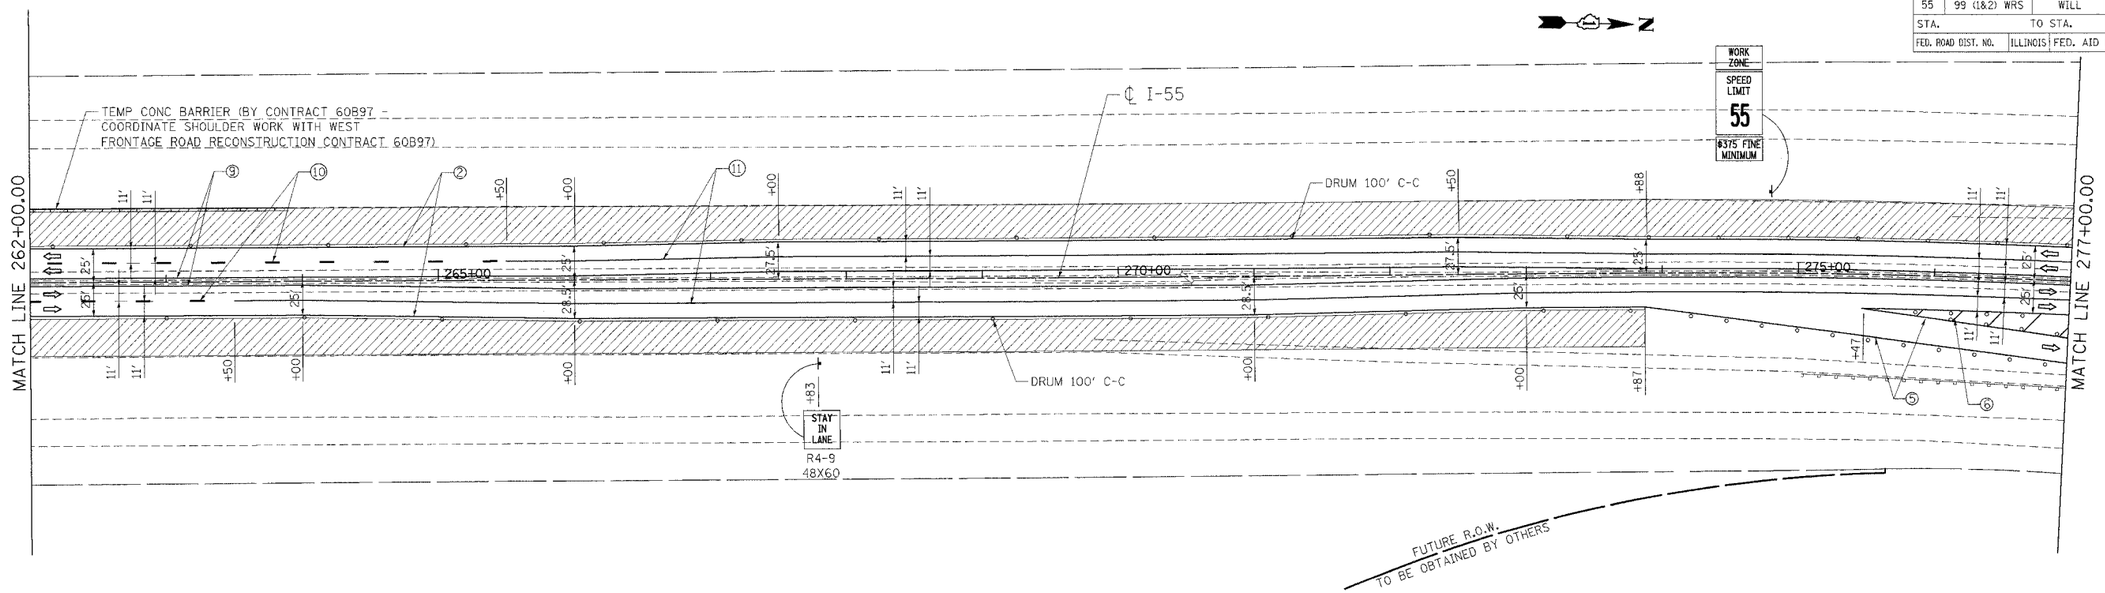


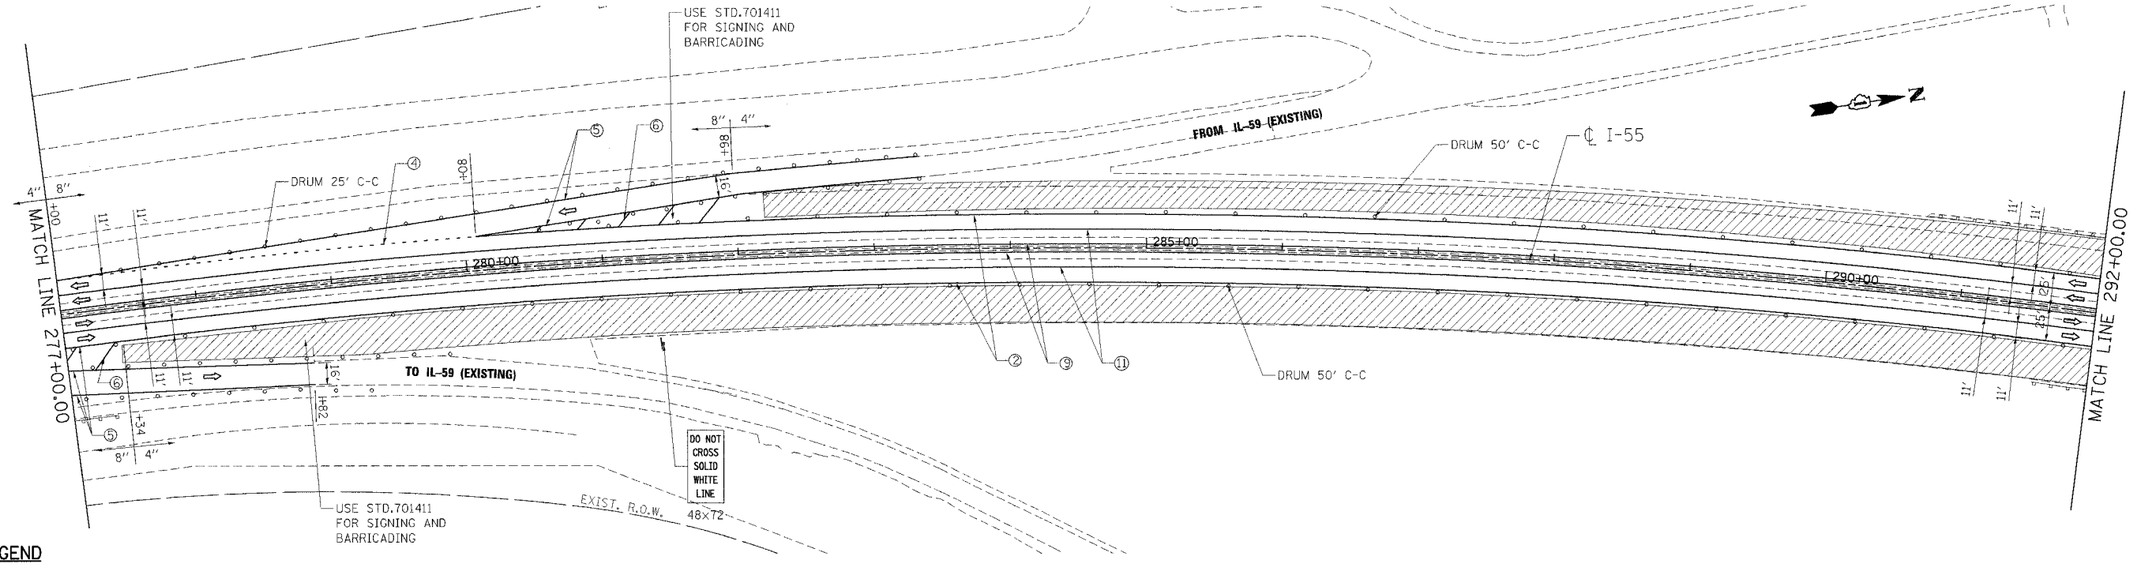


## LEGEND

- WORK AREA
- DRUMS W/ MONO-DIRECTIONAL STEADY BURN LIGHT
- VERTICAL PANEL
- TEMPORARY CONC. BARRIER
- TRAFFIC FLOW
- BARRICADE, TYPE III WITH TWO FLASHING LIGHTS

① PAVT. MARKING TAPE, TYPE III, 4", YELLOW
② PAVT. MARKING TAPE, TYPE III, 4", WHITE
③ PAVT. MARKING TAPE, TYPE III, 5", WHITE (10' DASH 30' SKIP)
④ PAVT. MARKING TAPE, TYPE III, 4", WHITE (2' DASH 6' SKIP)
⑤ PAVT. MARKING TAPE, TYPE III, 8", WHITE
⑥ PAVT. MARKING TAPE, TYPE III, 12", WHITE
⑦ PAVT. MARKING TAPE, TYPE III, 5", WHITE
⑧ EPOXY PAVT. MARKING LINE 4", WHITE
⑨ EPOXY PAVT. MARKING LINE 4", YELLOW
⑩ EPOXY PAVT. MARKING LINE 5", WHITE (10" DASH 30' SKIP)
⑪ EPOXY PAVT. MARKING LINE 5", WHITE

| REVISIONS NAME | DATE |
|---|---|
| | |

ILLINOIS DEPARTMENT OF TRANSPORTATION
FAI ROUTE 55 (I-80 TO BLACK ROAD)
WIDENING AND RESURFACING

# STAGING AND TRAFFIC CONTROL FAI 55 - STAGE II STA. 262+00.00 TO STA. 292+00.00

SCALE: 1"=50' DRAWN BY AG
DATE 04/20/07 CHECKED BY DDH

TENG
TENG & ASSOCIATES, INC.
ENGINEERS/ARCHITECTS/PLANNERS
CHICAGO, ILLINOIS

PLOT DATE = @DATE@
FILE NAME = @FILE$@
PLOT SCALE = @SCALE$@
USER NAME = @USER$@

\\AL-PW-APP01\DGN\...\XXR61A003.DGN, \\AL-PW-APP01\DGN\...\XXR61A004.DGN, \\AL-PW-APP01\DGN\...\XXR61A005.DGN, \\AL-PW-APP01\DGN\...\XXR61A333.DGN, \\AL-PW-APP01\DGN\...\XXR61A334.DGN
4-20-2007, HANSENDU S:\DOCUMENT\62895\CIVIL\DGN\MT861A225.SHT