CONTRACT NO. 62895

F.A.I. RTE.	SECTION	COUNTY	TOTAL SHEETS	SHEET NO.
55	99 (1&2) WRS	WILL	334	144
STA.		TO STA.		
FED. ROAD DIST. NO.	ILLINOIS	FED. AID PROJECT		

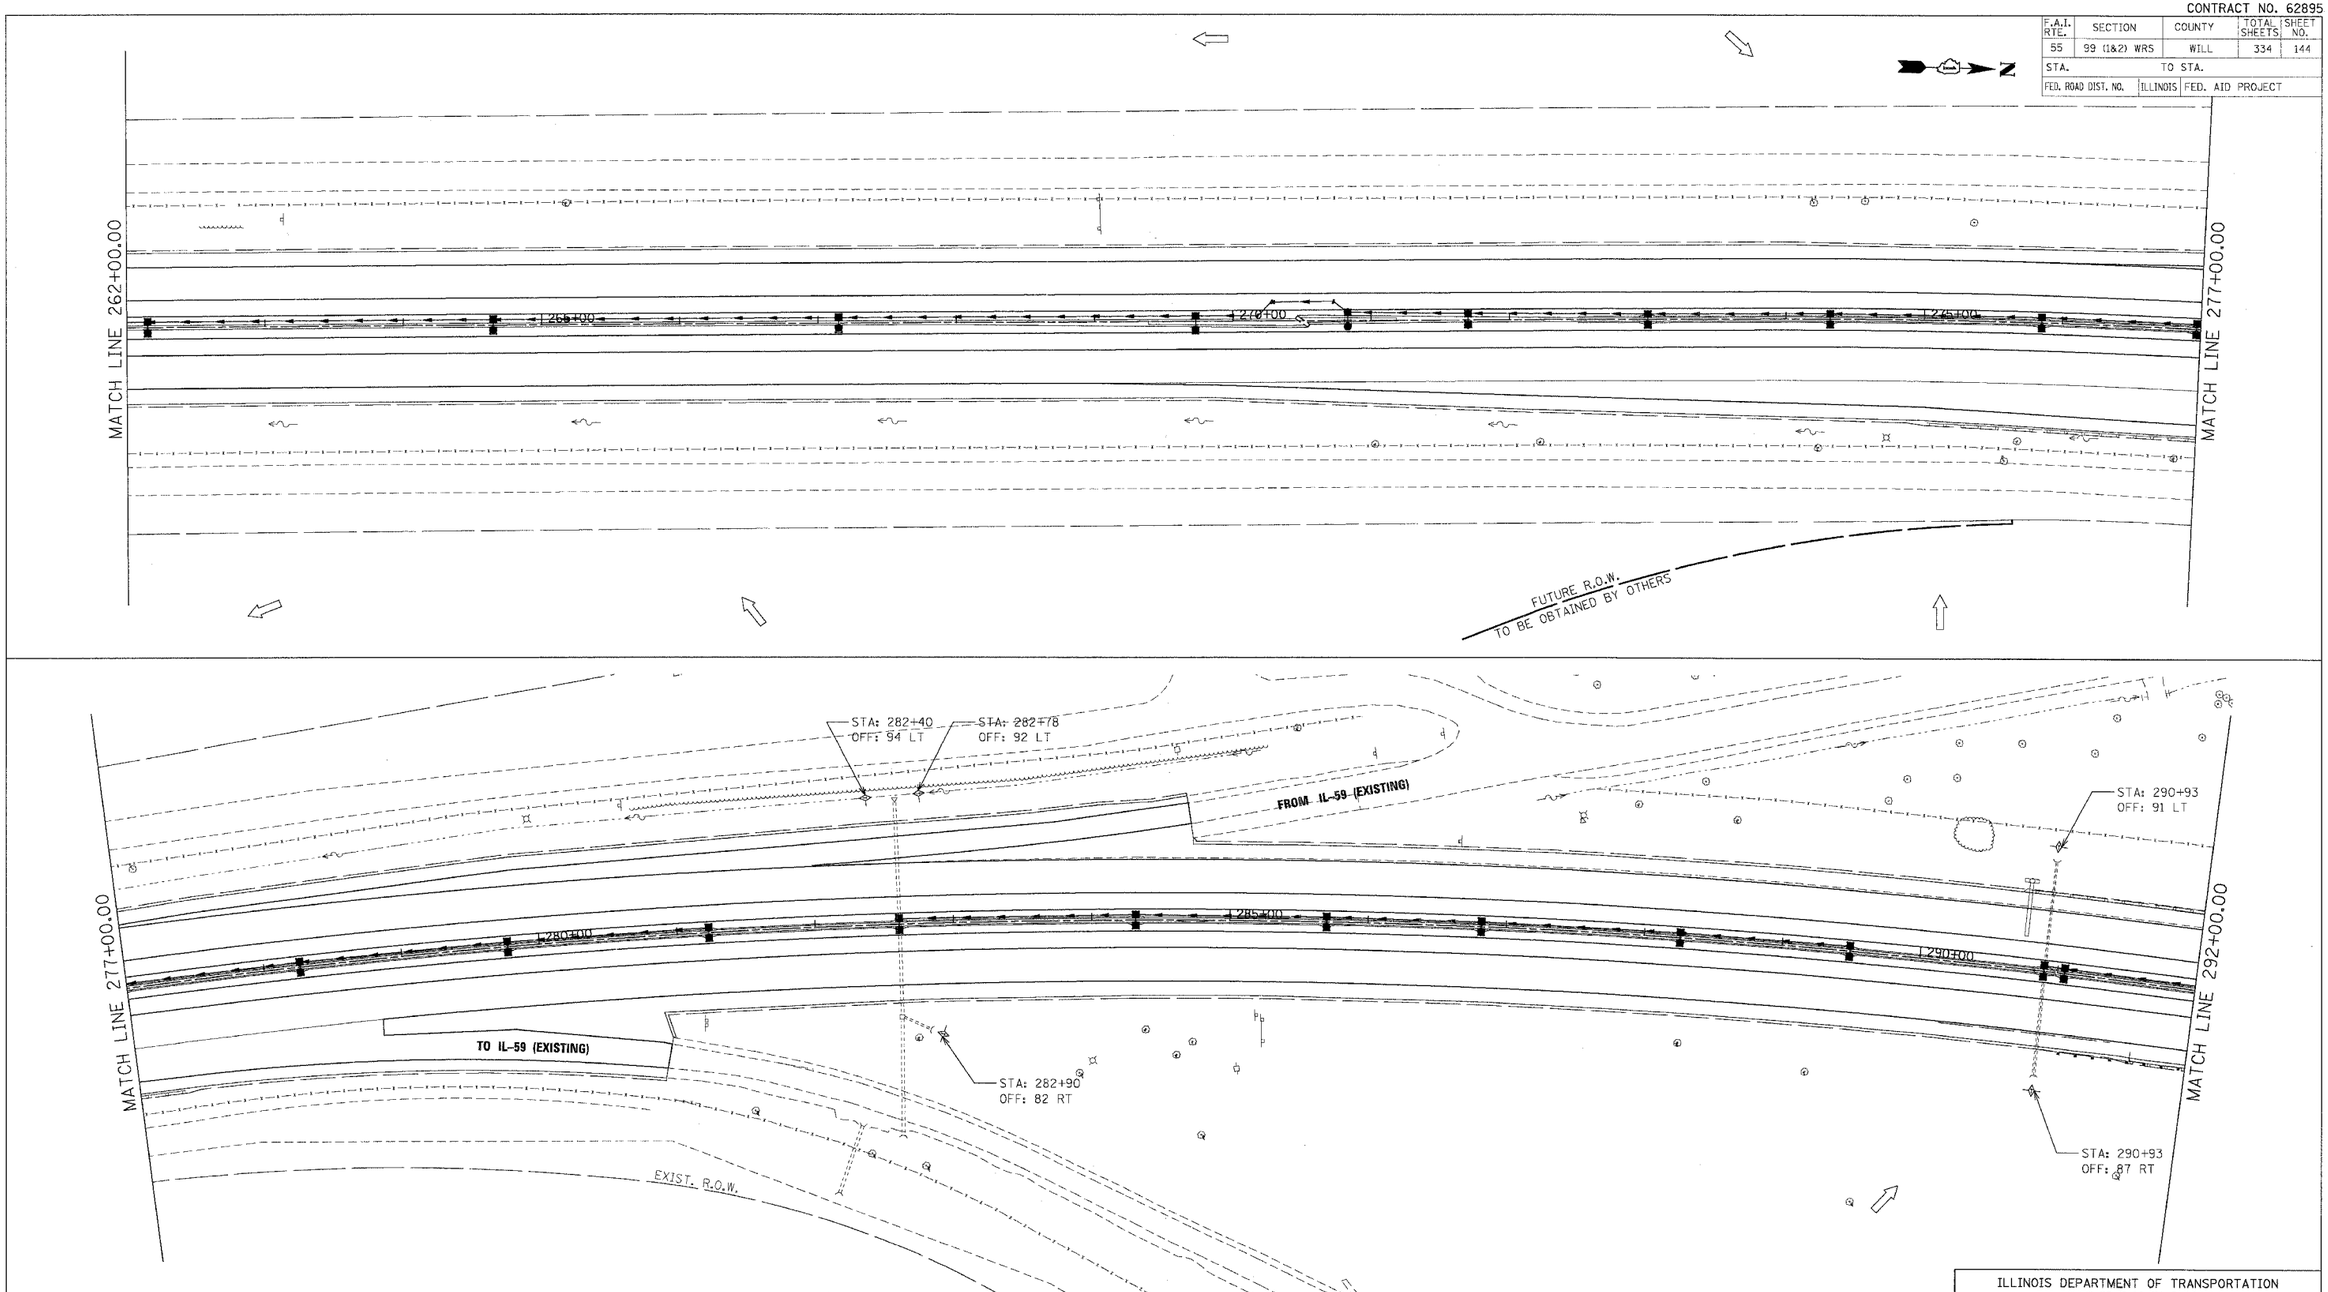

LEGEND

- INLET FILTERS
- TEMPORARY DITCH CHECK
- TEMPORARY EROSION CONTROL SEEDING AND MULCH METHOD 2
- RIPRAP CLASS A3 & A4
- TEMPORARY SILT FENCE
- OUTLET
- SHEET FLOW

NOTES:

1. FOR PERMANENT STRUCTURE, PERMANENT PIPE AND SEDIMENT CONTROL INLET FILTER, SEE DRAINAGE SCHEDULES, SHEETS 169 TO 175.

REVISIONS	
NAME	DATE

ILLINOIS DEPARTMENT OF TRANSPORTATION
FAI ROUTE 55 (I-80 TO BLACK ROAD)
WIDENING AND RESURFACING

EROSION AND SEDIMENT CONTROL
FAI 55
STA. 262+00.00 TO STA. 292+00.00

SCALE: 1"=50'
DRAWN BY SN
DATE 03/15/07
CHECKED BY TKL

TENG
TENG & ASSOCIATES, INC.
ENGINEERS/ARCHITECTS/PLANNERS
CHICAGO, ILLINOIS

PLOT DATE = $DATE$
FILE NAME = $FILEL$
PLOT SCALE = $SCALE$
USER NAME = $USER$

..\AL991A02.DGN, ..\VA9B1A03.DGN, ..\RW99UA01.DGN, ..\M12B1A01.DGN, ..\PLB61A01.DGN, ..\M1B61A01.DGN, ..\M1B61A02.DGN, ..\PA9B1A01.DGN, ..\EC9B1A01.DGN, ..\EC9B1A02.DGN, ..\XX0B1A56.DGN, ..\XX0B1A56.DGN, ..\AL991A01.DGN, ..\VA9B1A02.DGN, ..\TK991A01.DGN, ..\MT9B1A01.DGN, ..\PLB61A01.DGN, ..\M1B61A02.DGN, ..\PA9B1A01.DGN, ..\EC9B1A01.DGN, ..\XX0B1A56.DGN
3-15-2007,10:28:09 S:\DOCUMENT\223591\CIVIL\DGN\EC9B1A02E.SHT
DARCTAYZ