CONTRACT NO. 62895

F.A.I. RTE.	SECTION	COUNTY	TOTAL SHEETS	SHEET NO.
55	99 (1&2) WRS	WILL	334	159
STA.		TO STA.		
FED. ROAD DIST. NO.	ILLINOIS	FED. AID PROJECT		

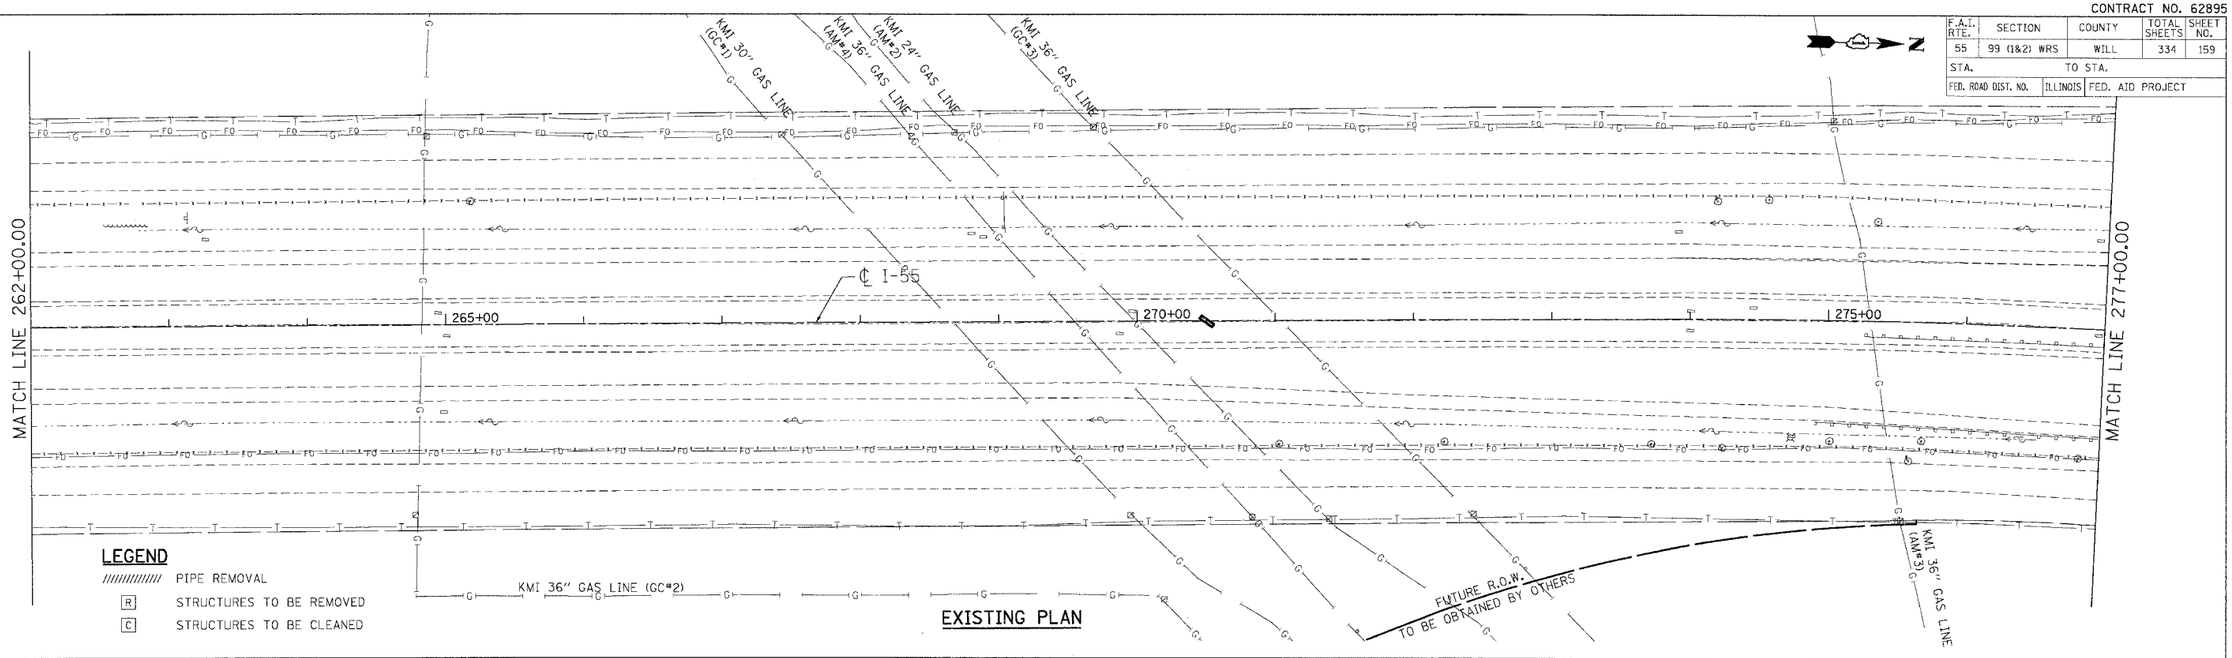

EXISTING PLAN

LEGEND

- PIPE REMOVAL
- [R] STRUCTURES TO BE REMOVED
- [C] STRUCTURES TO BE CLEANED

4. SS-1166 AND SS-1167 ARE INSTALLED IN CASING. SEE SHEET 194 FOR DETAILS.

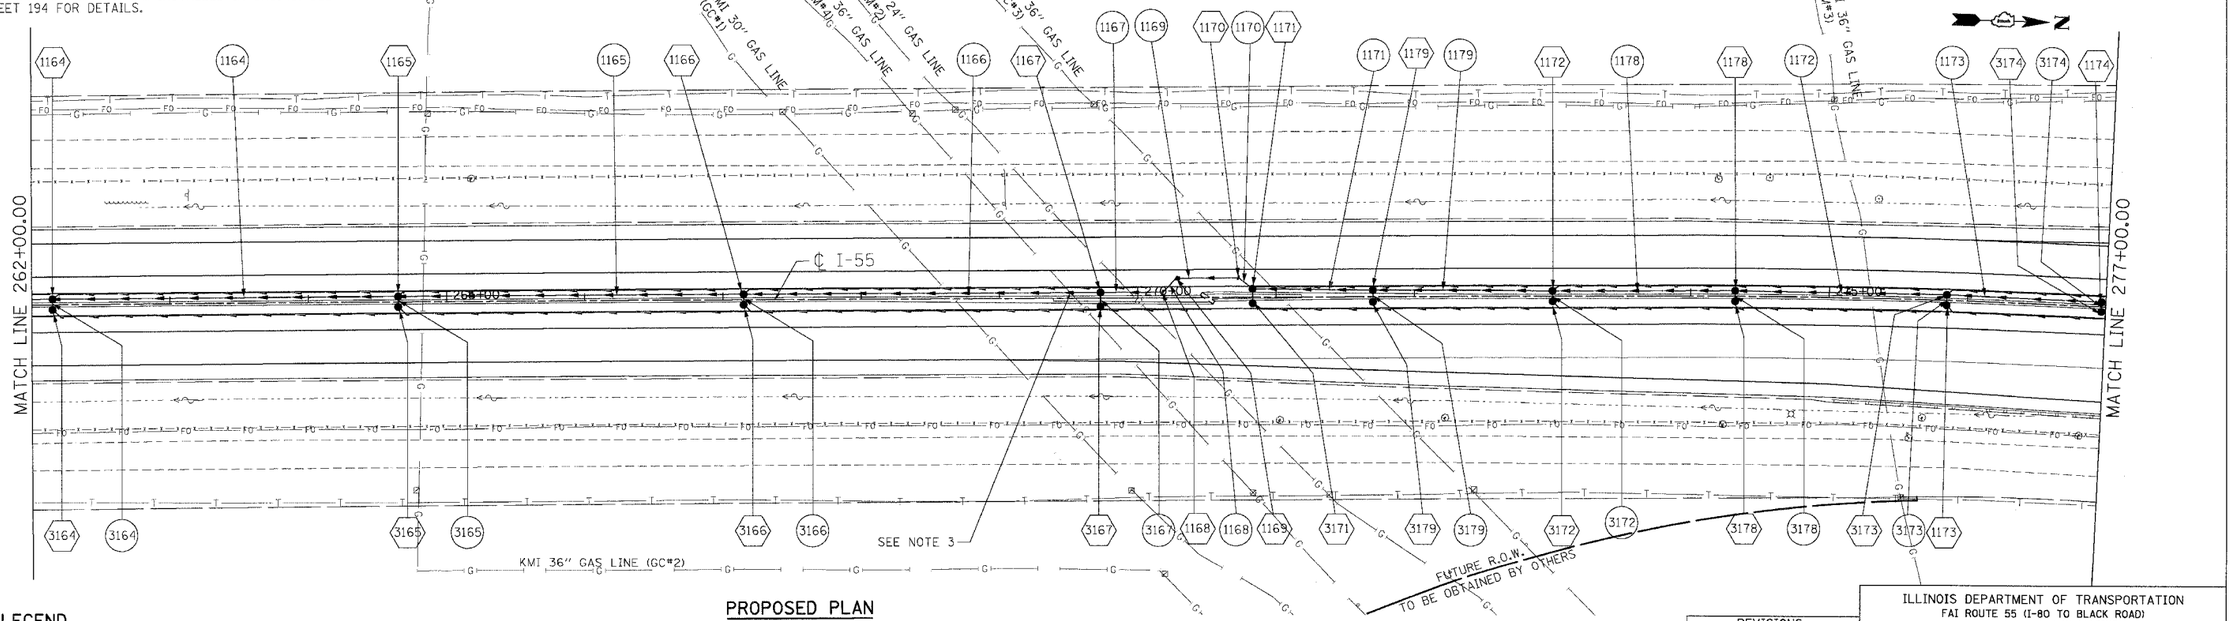

PROPOSED PLAN

LEGEND

- (1001) STRUCTURE NUMBER
- (GR 1001) GRATING FOR STRUCTURE
- (1001) PIPE NUMBER
- STORM SEWER
- CATCH BASIN
- MANHOLE
- FLARED END SECTION
- HEADWALL
- PIPE UNDERDRAINS

NOTES

1. FOR STRUCTURE AND PIPE INFORMATION SEE DRAINAGE SCHEDULES, SHEETS 169, 170, 171, 172, 173, 174 AND 175.
2. PROPOSED SEWER AND CULVERT CROSSING BENEATH THE EXISTING PAVEMENT SHALL BE CONSTRUCTED DURING PRE-STAGE PER THE STAGING AND TRAFFIC CONTROL PLANS. SEE ROADWAY PLANS FOR PATCHING DETAILS.
3. THE KMI GAS LINE (AM#4) NEED TO BE PROTECTED SINCE THE DISTANCE BETWEEN THE BOTTOM OF THE SEWER (1166) AND THE TOP OF THE GAS LINE (AM#4) IS LESS THAN 2', . SEE SHEET 194 TITLED "DRAINAGE DETAILS, STORM SEWER SADDLES AT KINDER MORGAN GAS MAINS" FOR CONCRETE SADDLE AND DRILLED SHAFTS DETAILS.

REVISIONS	
NAME	DATE

ILLINOIS DEPARTMENT OF TRANSPORTATION
FAI ROUTE 55 (I-80 TO BLACK ROAD)
WIDENING AND RESURFACING

DRAINAGE AND UTILITY PLAN
FAI 55
STA. 262+00.00 TO STA. 277+00.00

SCALE: 1"=50'
DRAWN BY MRK
DATE 03/15/07
CHECKED BY TKL

TENG
TENG & ASSOCIATES, INC.
ENGINEERS/ARCHITECTS/PLANNERS
CHICAGO, ILLINOIS

PLOT DATE = $DATE$
FILE NAME = $FILEL$
PLOT SCALE = $SCALE$
USER NAME = $USER$
3-15-2007,10:31:19