CONTRACT NO. 62895

F.A.I. RTE.	SECTION	COUNTY	TOTAL SHEETS	SHEET NO.
55	99 (1&2) WRS	WILL	334	254
STA.	TO STA.			
FED. ROAD DIST. NO.	ILLINOIS	FED. AID PROJECT		

BORDER
R=8"
TH=1.5"
SIGN: WHITE/GREEN

TYPICAL GORE EXIT SIGN DETAILS

BORDER
R=6"
TH=1.3"
SIGN: WHITE/BLUE

BORDER
R=6"
TH=1.3"
SIGN: WHITE/BLUE

BORDER
R=6"
TH=1.3"
SIGN: WHITE/BLUE

TYPICAL ACCIDENT INVESTIGATION SITE SIGN DETAILS

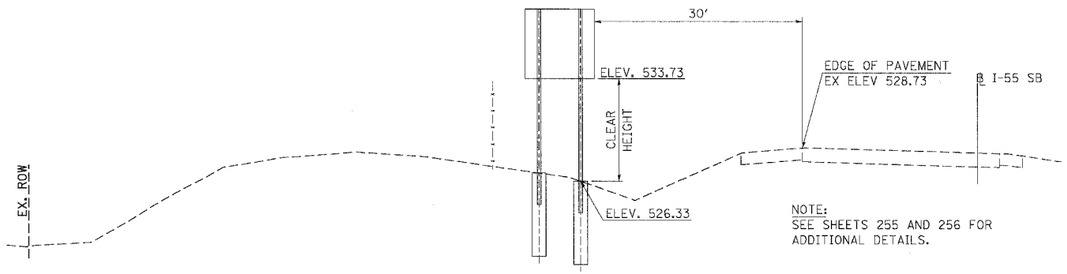

PROPOSED GROUND-MOUNT SIGN 1G099I055L249.0
STA. 139+80 I-55 SB
(LOOKING NORTH)

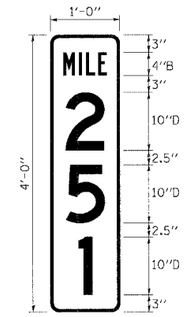

BORDER
R=1.5"
TH=0.5"
SIGN: WHITE/GREEN

TYPICAL MILE MARKER SIGN DETAILS

REVISIONS	
NAME	DATE

ILLINOIS DEPARTMENT OF TRANSPORTATION
FAI ROUTE 55 (I-80 TO BLACK ROAD)
WIDENING AND RESURFACING

SIGN DETAILS

SCALE: N.T.S. DRAWN BY AG
DATE 02/23/07 CHECKED BY DDH

TENG & ASSOCIATES, INC.
ENGINEERS/ARCHITECTS/PLANNERS
CHICAGO, ILLINOIS

PLOT DATE = $DATE$
FILE NAME = $FILE$
FILE SCALE = $SCALE$
USER NAME = $USER$

-\\Xw07\VA0201\DGN_\SD991A001.DGN -\\SD951A001.DGN
2-28-2007, 16:16:55 VARIANCE S:\DOCUMENTS\823601001\CIVIL\DGN\SD086A002.SHT