CONTRACT NO. 62896

F.A. RTE.	SECTION	COUNTY	TOTAL SHEETS	SHEET NO.
55	99 (1&2) WRS-1	WILL	227	206
STA. 729+00.00	TO STA. 730+00.00			
FED. ROAD DIST. NO.	ILLINOIS	FED. AID PROJECT		

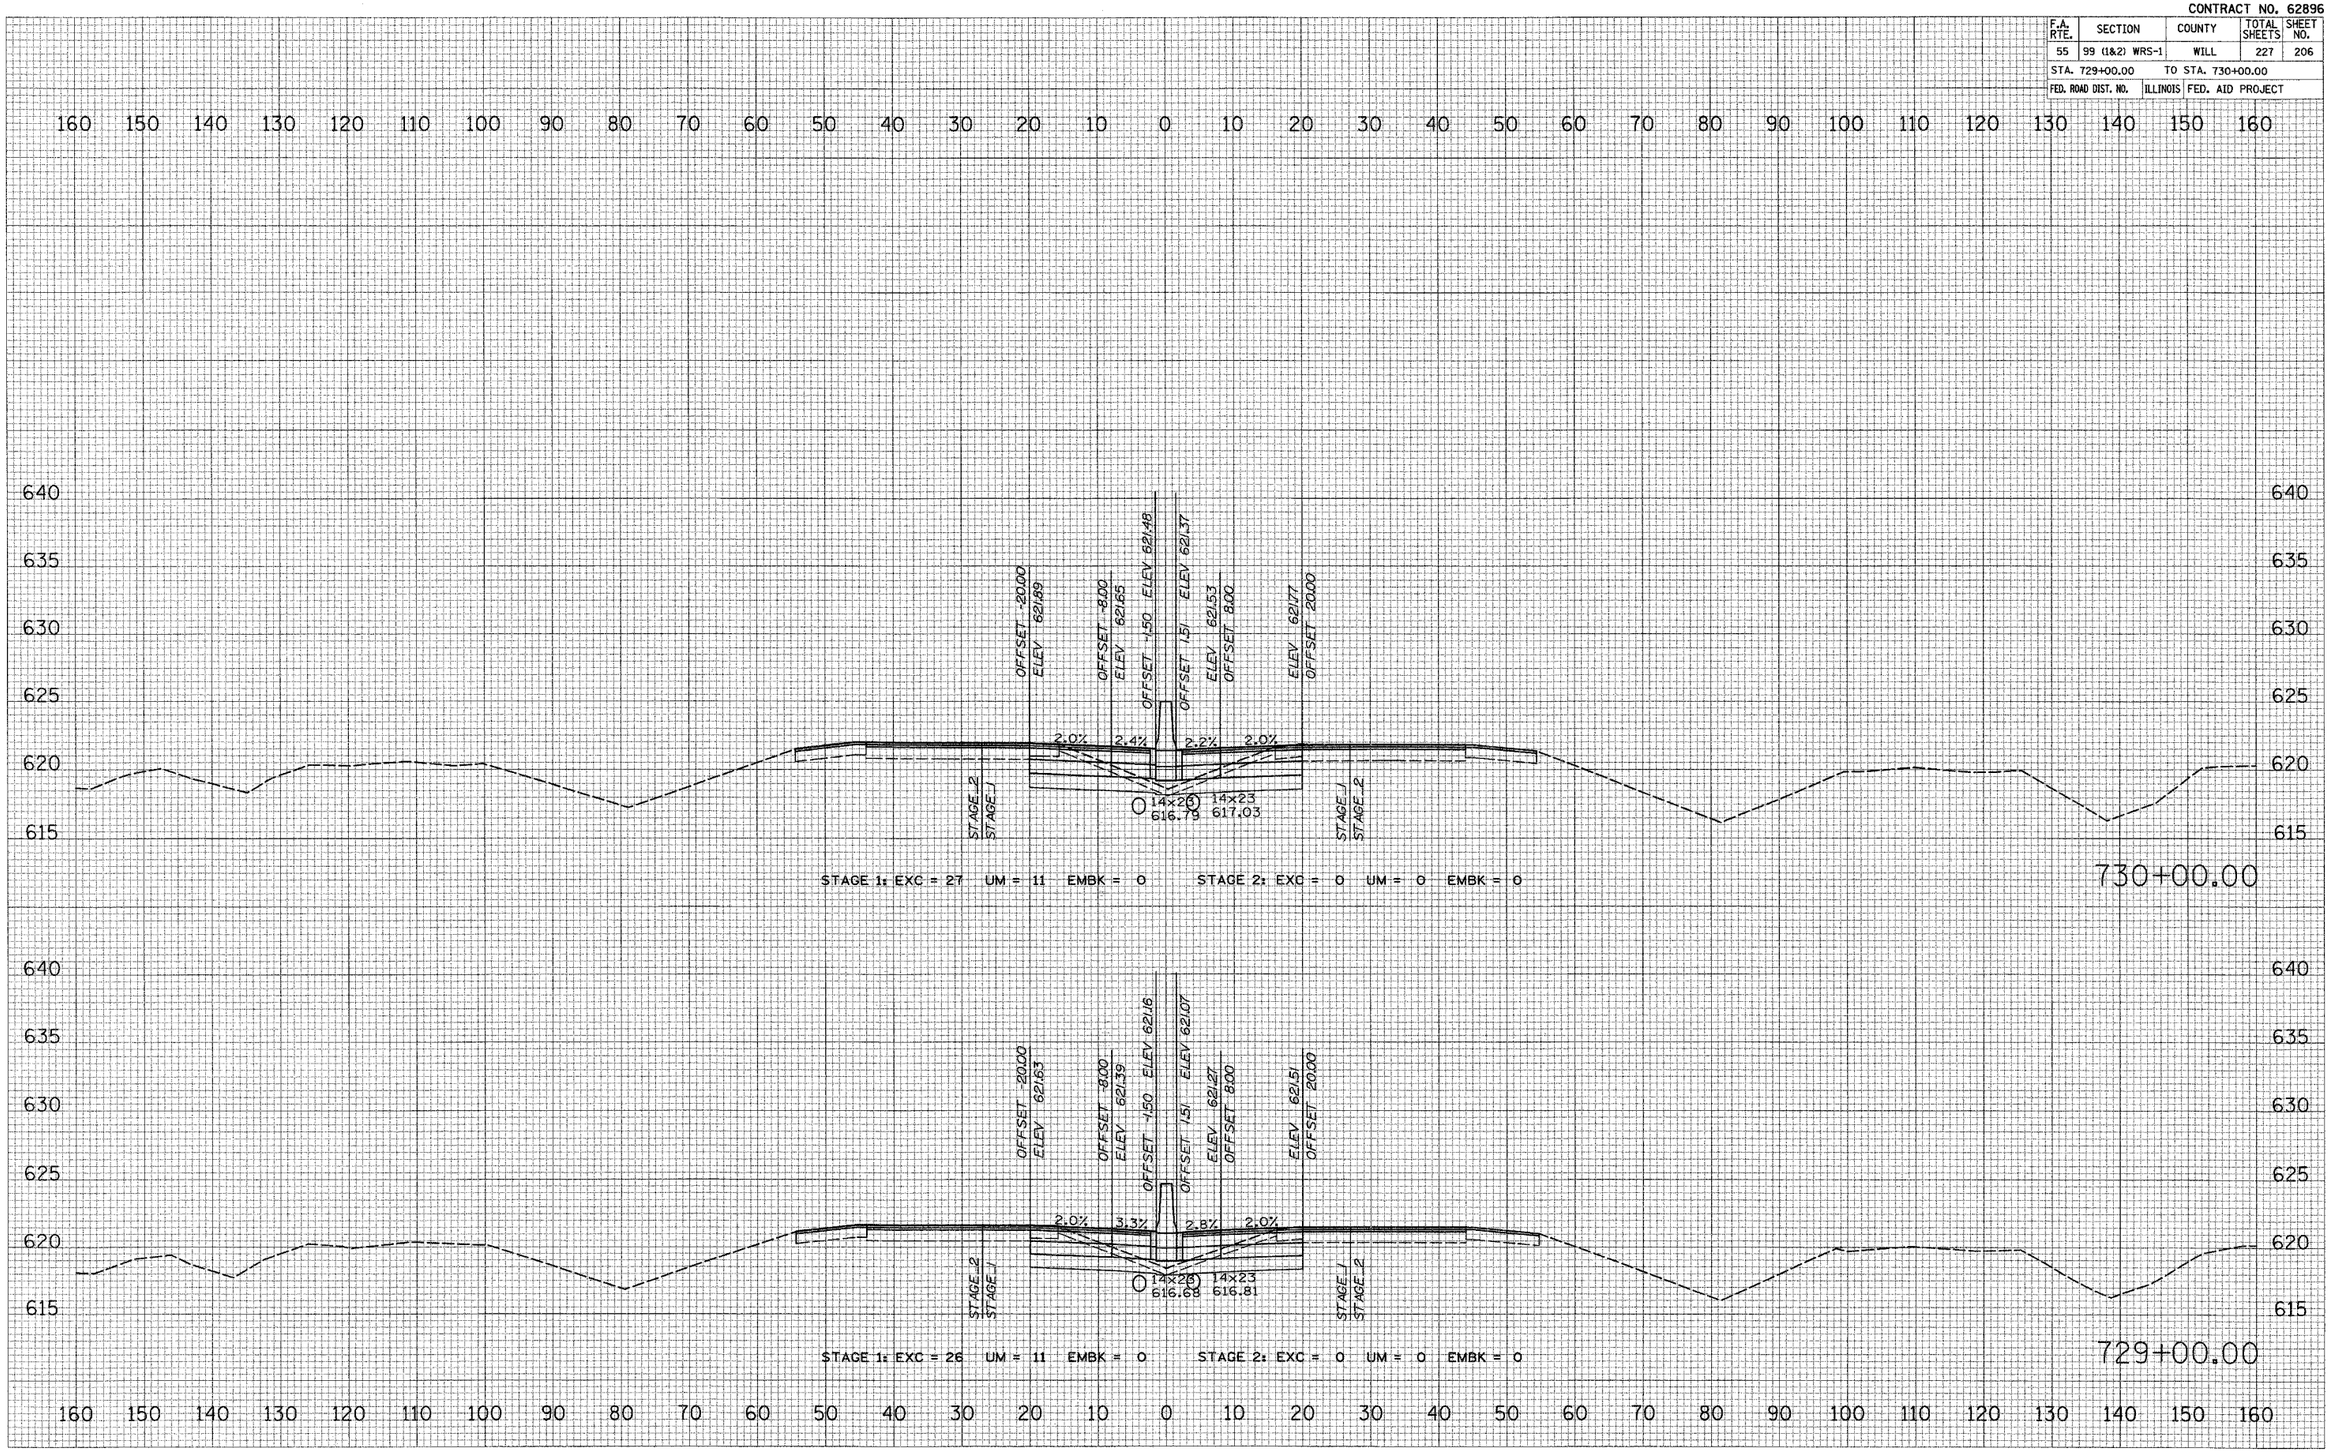

FINAL SURVEY	SURVEYED	BY
	PLOTTED	DATE
NOTE BOOK	TEMPLATE	
	AREAS	
NO.	AREAS CHECKED	

ORIGINAL SURVEY	SURVEYED	BY
	PLOTTED	DATE
NOTE BOOK	TEMPLATE	
	AREAS	
NO.	AREAS CHECKED	

PLOT DATE = 2/19/2997
FILE NAME = $FILE
PLOT SCALE = $SCAL
USER NAME = $USER$

I–55 MAINLINE