PLOT DATE = 2/16/2007
FILE NAME = c:\projects\p188903\xs_us34_2.sht
PLOT SCALE = 10.0000 ' / IN.
USER NAME = smithkl

ORIGINAL SURVEY		BY	DATE
	SURVEYED		
	PLOTTED		
NOTE BOOK	TEI TE		
	AREA BY		
NO.	AREAS CHECKED		

FINAL SURVEY		BY	DATE
	SURVEYED		
	PLOTTED		
NOTE BOOK	TEMPLATE		
	AREAS		
NO.	AREAS CHECKED		

90 80 70 60 50 40 30 20 10 0 10 20 30 40 50 60 70 80 90 100

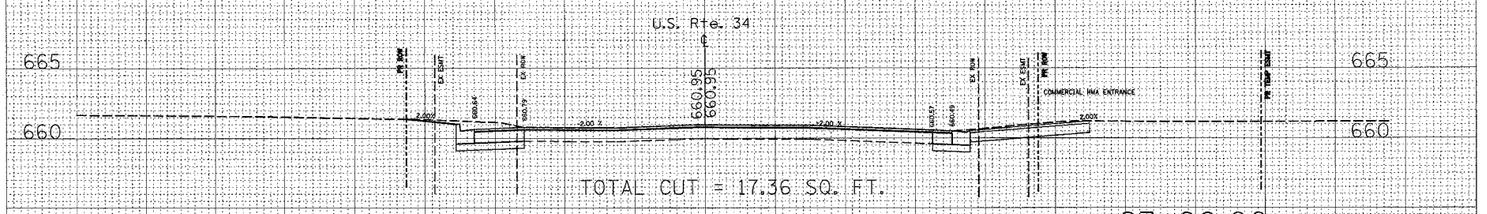

TOTAL CUT = 17.36 SQ. FT.
TOTAL FILL = 0.00 SQ. FT.
97+00.00

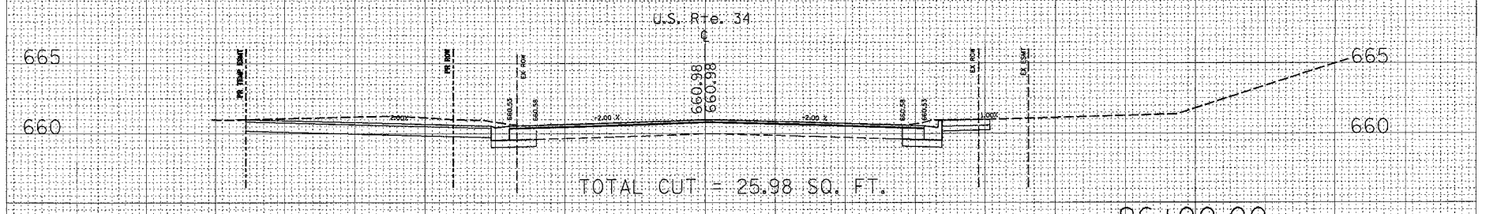

TOTAL CUT = 25.98 SQ. FT.
TOTAL FILL = 0.00 SQ. FT.
96+00.00

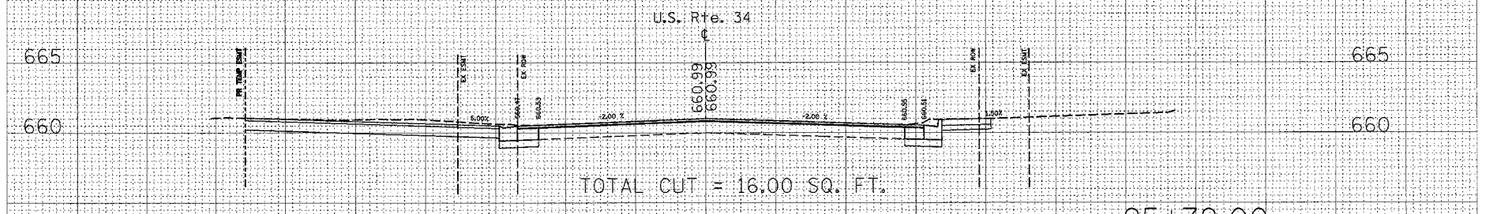

TOTAL CUT = 16.00 SQ. FT.
TOTAL FILL = 0.00 SQ. FT.
95+79.00

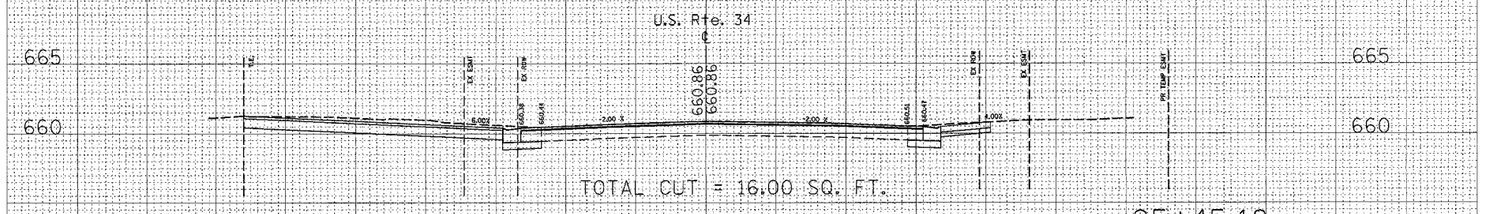

TOTAL CUT = 16.00 SQ. FT.
TOTAL FILL = 0.00 SQ. FT.
95+45.18

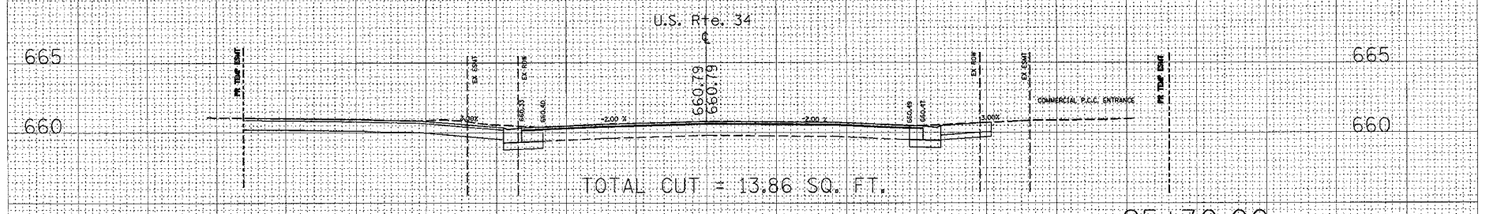

TOTAL CUT = 13.86 SQ. FT.
TOTAL FILL = 0.00 SQ. FT.
95+30.00

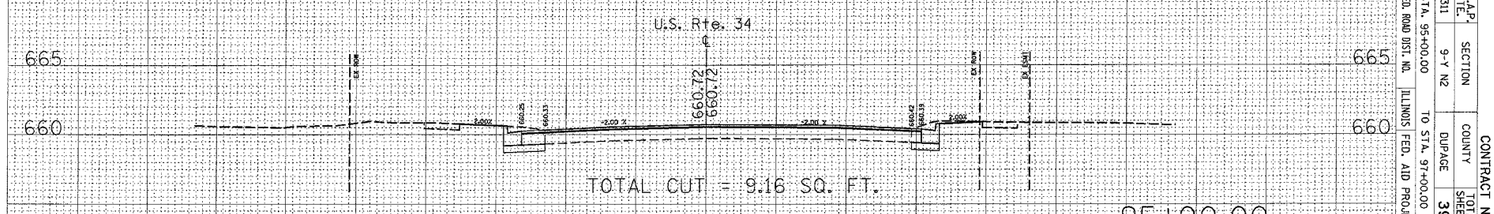

TOTAL CUT = 9.16 SQ. FT.
TOTAL FILL = 0.04 SQ. FT.
95+00.00

90 80 70 60 50 40 30 20 10 0 10 20 30 40 50 60 70 80 90 100

F.A.P. RTE.	311	SECTION	9-Y N2
STA. 95+00.00		COUNTY	DUPAGE
TO STA. 97+00.00			
FED. ROAD DIST. NO.	ILLINOIS FED. AID PROJECT		

CONTRACT NO. 62911
TOTAL SHEETS 39
SHEET NO. 37