CONTRACT NO. 62915

F.A.U. RTE.	SECTION	COUNTY	TOTAL SHEETS	SHEET NO.
2946	3368 A-N	COOK	74	14
STA. 209+22	TO STA. 219+00			
FED. ROAD DIST. NO.	ILLINOIS	FED. AID PROJECT		

EXISTING

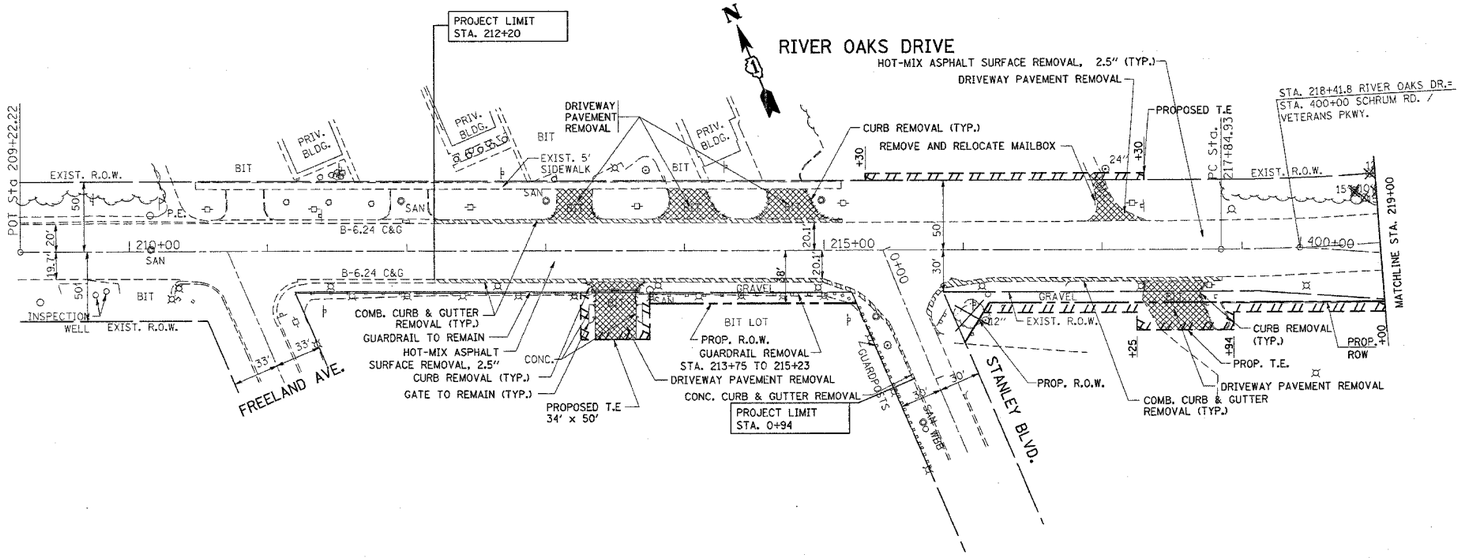

PROPOSED

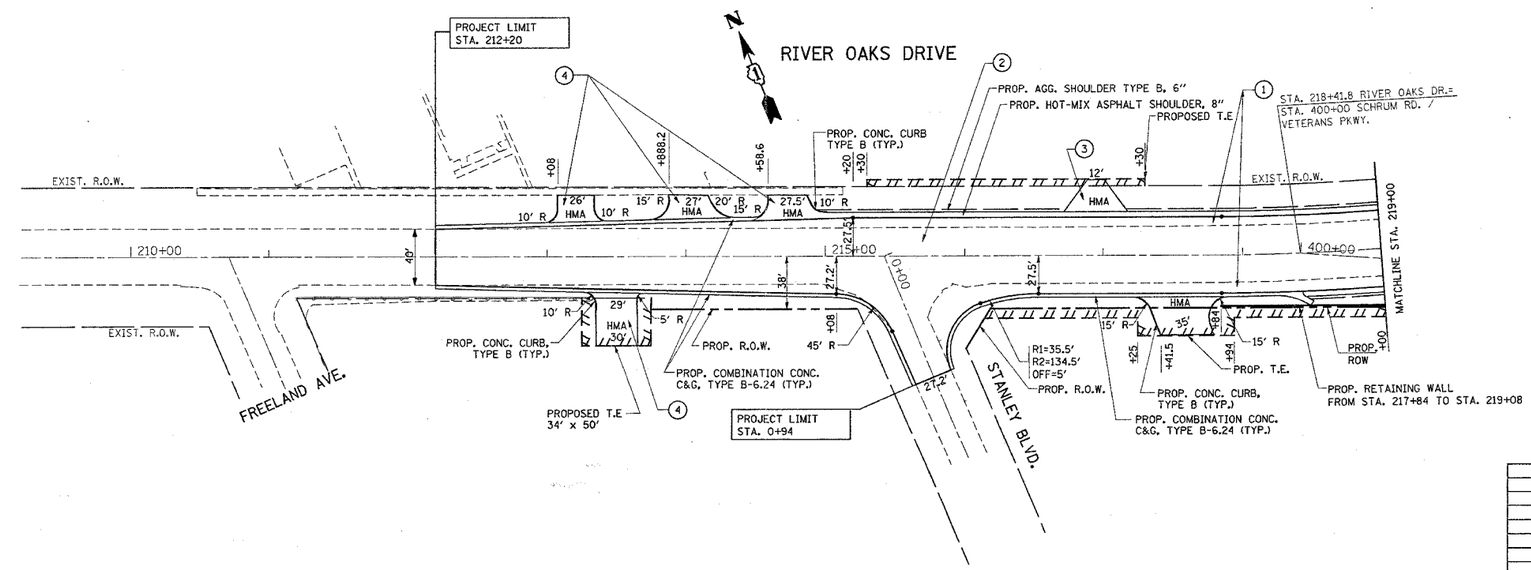

LEGEND

(1) (WIDENING)
- PROP. AGGREGATE SUBGRADE, 12"
- PROP. HOT-MIX ASPHALT BASE COURSE WIDENING, 9.5"
- PROP. POLYMERIZED LEVELING BINDER (MM), IL-4.75, N50, 3/4"
- PROP. HOT-MIX ASPHALT CONC. SURFACE COURSE, MIX "D", N70, 1.5"

(2) (RESURFACING)
- PROP. POLYMERIZED LEVELING BINDER (MM), IL-4.75, N50, 3/4"
- PROP. HOT-MIX ASPHALT CONC. SURFACE COURSE, MIX "D", N70, 1.5"

(3) (PE DRIVEWAY)
- PROP. HOT-MIX ASPHALT BASE COURSE, 6"
- PROP. HOT-MIX ASPHALT SURFACE COURSE, MIX "C", N50, 2"

(4) (CE DRIVEWAY)
- PROP. HOT-MIX ASPHALT BASE COURSE, 8"
- PROP. HOT-MIX ASPHALT SURFACE COURSE, MIX "C", N50, 2"

REVISIONS NAME	DATE

ILLINOIS DEPARTMENT OF TRANSPORTATION

RIVER OAKS DRIVE EXISTING & PROPOSED ROADWAY PLAN

SCALE: VERT. HORIZ. 1"=50'
DATE 3/27/2007
DRAWN BY
CHECKED BY

PLOT DATE = 3/27/2007
FILE NAME = c:\projects\01703\sh_rdwy_bk.dgn
PLOT SCALE = 50.0000 '/ IN.
USER NAME = lisrohr-f