CONTRACT NO. 62915

F.A.U. RTE.	SECTION	COUNTY	TOTAL SHEETS	SHEET NO.
2946	3368 A-N	COOK	74	16
STA. 300+00		TO STA.315+00		
FED. ROAD DIST. NO.	ILLINOIS	FED. AID PROJECT		

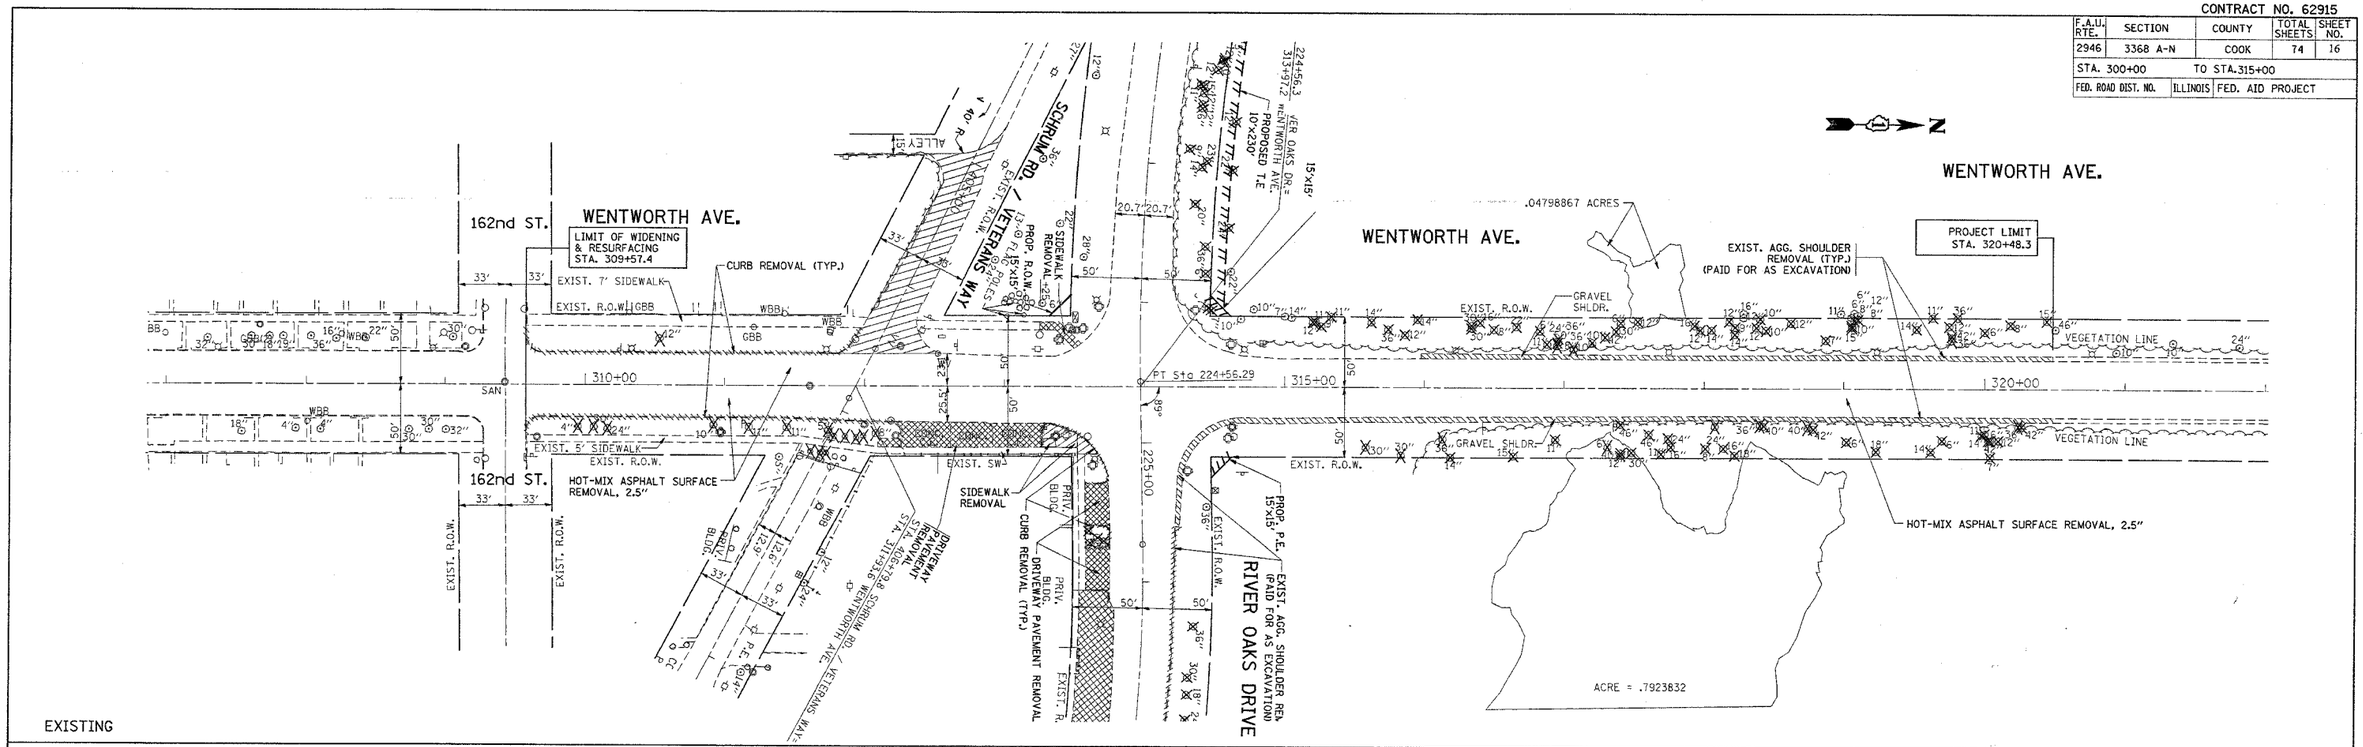

LEGEND

1. (WIDENING)
   - PROP. AGGREGATE SUBGRADE, 12"
   - PROP. HOT-MIX ASPHALT BASE COURSE WIDENING, 9.5"
   - PROP. POLYMERIZED LEVELING BINDER (MM), IL-4.75, N50, 3/4"
   - PROP. HOT-MIX ASPHALT CONC. SURFACE COURSE, MIX "D", N70, 1.5"
2. (RESURFACING)
   - PROP. POLYMERIZED LEVELING BINDER (MM), IL-4.75, N50, 3/4"
   - PROP. HOT-MIX ASPHALT CONC. SURFACE COURSE, MIX "D", N70, 1.5"
3. (PE DRIVEWAY)
   - PROP. HOT-MIX ASPHALT BASE COURSE, 6"
   - PROP. HOT-MIX ASPHALT SURFACE COURSE, MIX "C", N50, 2"
4. (CE DRIVEWAY)
   - PROP. HOT-MIX ASPHALT BASE COURSE, 8"
   - PROP. HOT-MIX ASPHALT SURFACE COURSE, MIX "C", N50, 2"

REVISIONS	
NAME	DATE

ILLINOIS DEPARTMENT OF TRANSPORTATION

WENTWORTH AVE.
EXISTING & PROPOSED
ROADWAY PLAN

SCALE: VERT. 1"=50' HORIZ.
DATE 3/27/2007
DRAWN BY
CHECKED BY

PLOT DATE = 3/27/2007
FILE NAME = o:\Projects\p101703\sh_rdwy_bb.dgn
PLOT SCALE = 50.0000 ' / IN.
USER NAME = lizzekrf