CONTRACT NO. 62915

F.A.U RTE.	SECTION	COUNTY	TOTAL SHEETS	SHEET NO.
2946	3368 A-N	COOK	74	24
STA. 306+00		TO STA. 321+00		
FED. ROAD DIST. NO.	ILLINOIS	FED. AID PROJECT		

PLAN — SURVEYED / PLOTTED / NOTES CHECKED / R.L. OF WAY CHECKED / COLD FILE NAME / NOTE BOOK NO. / BY / DATE

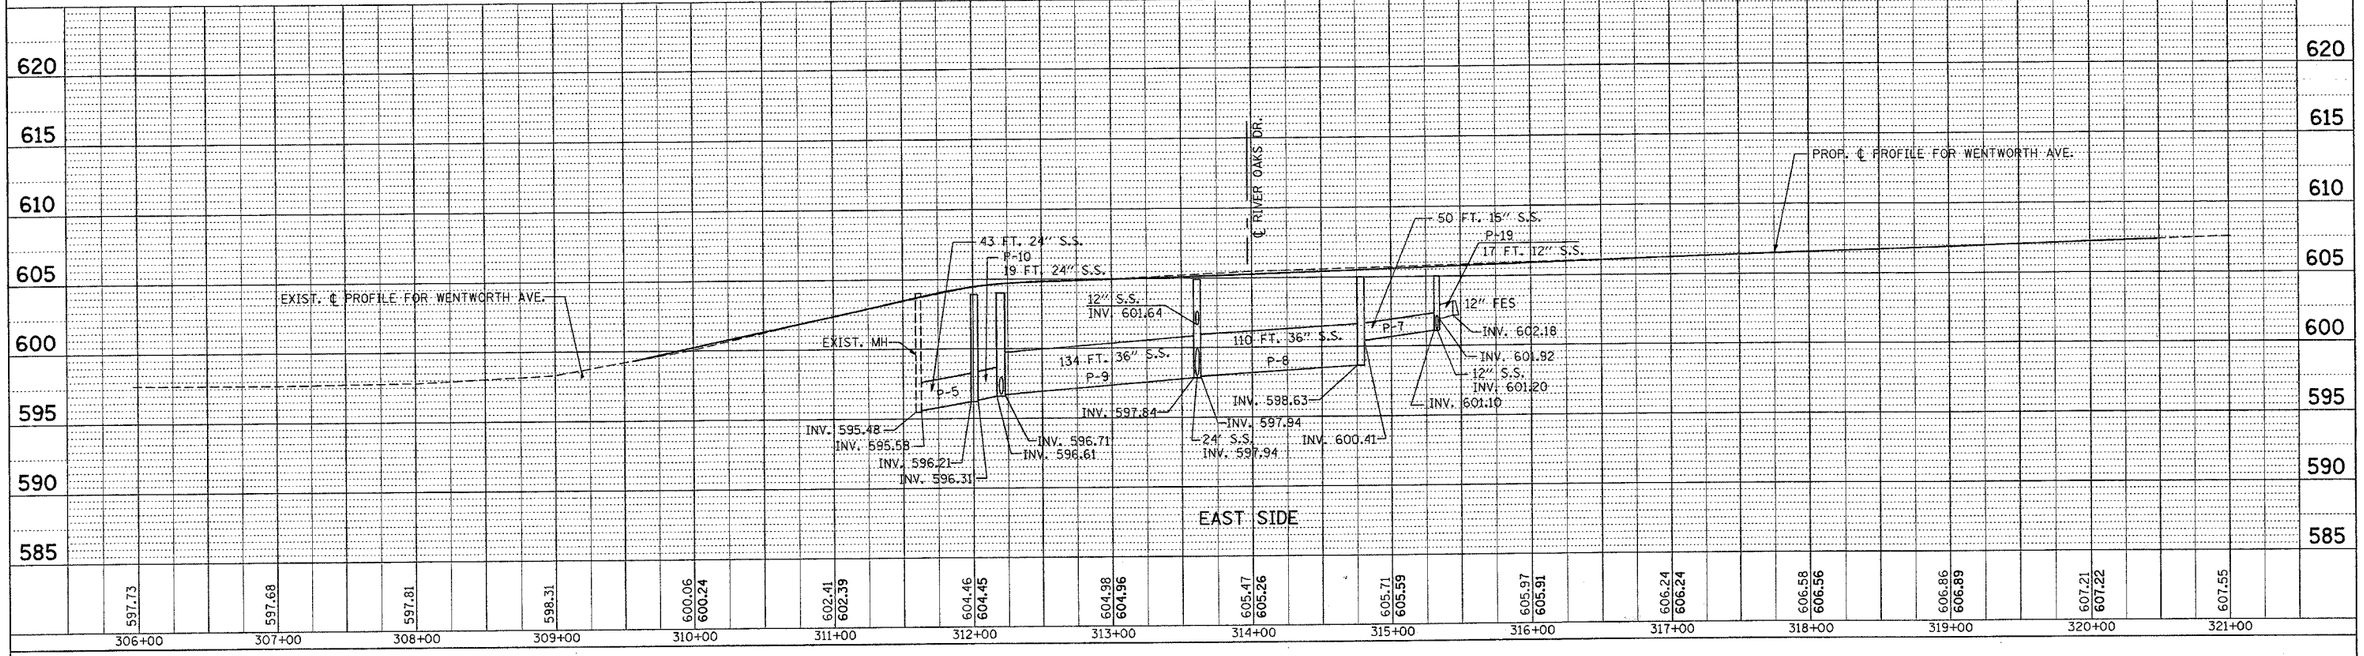

PROFILE — SURVEYED / PLOTTED / NOTES CHECKED / BM. NOTED / STRUCTURE NOTATIONS CHKD / NOTE BOOK NO. / BY / DATE

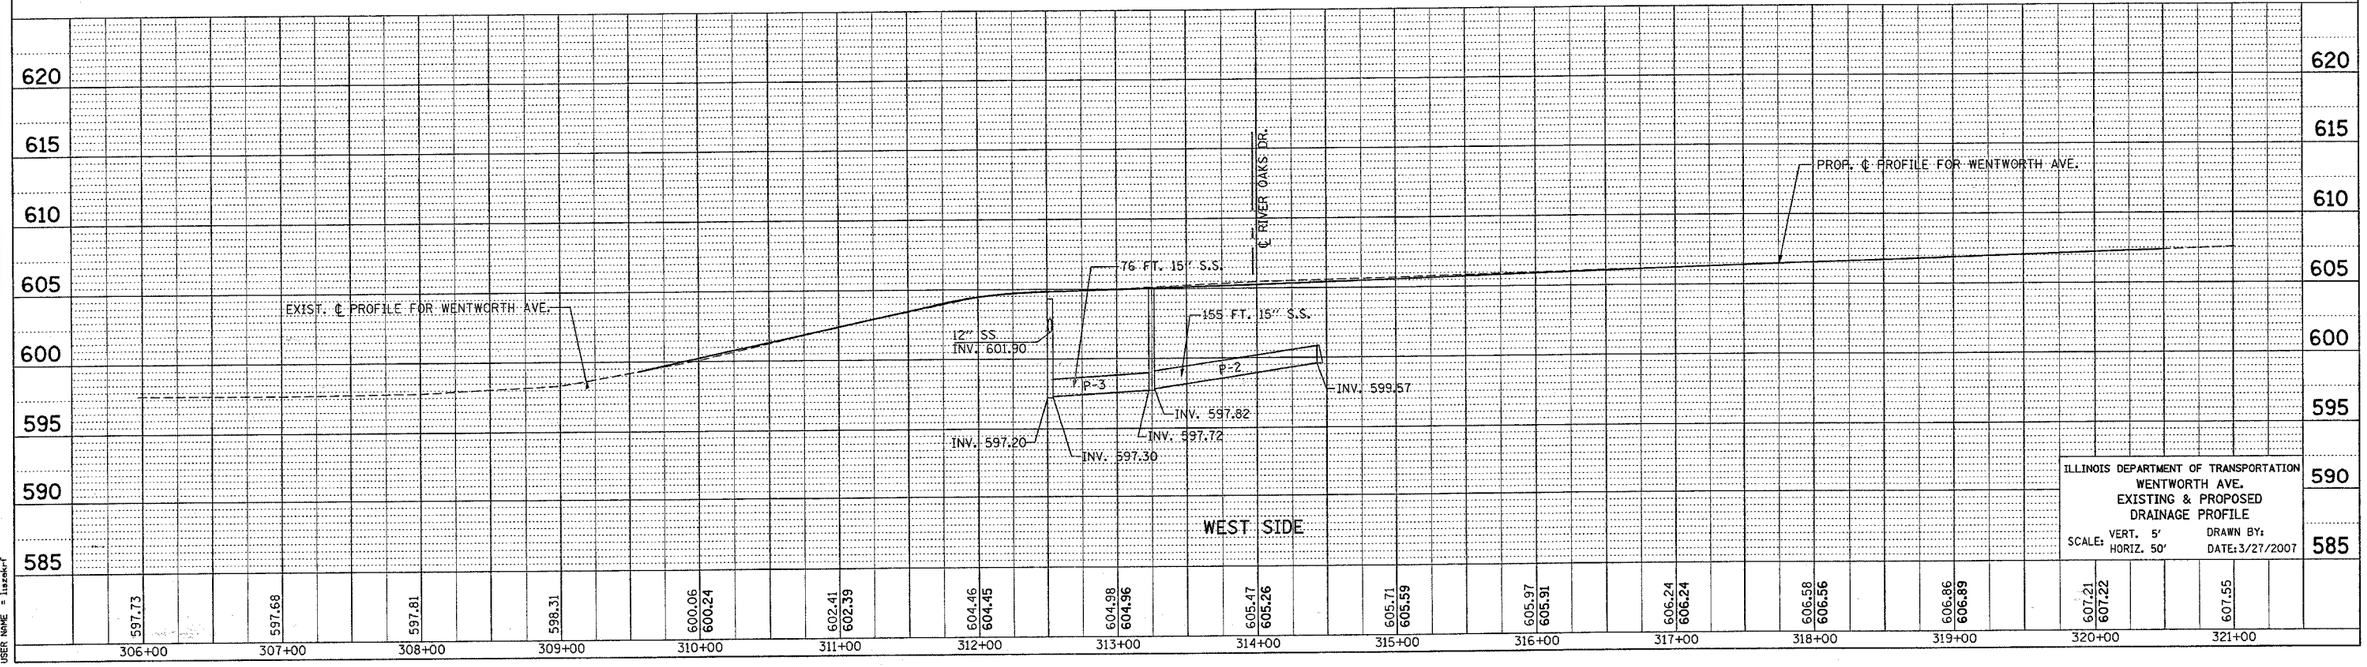

ILLINOIS DEPARTMENT OF TRANSPORTATION
WENTWORTH AVE.
EXISTING & PROPOSED
DRAINAGE PROFILE
SCALE: VERT. 5' HORIZ. 50'
DRAWN BY:
DATE: 3/27/2007

PLOT DATE = 3/27/2007
FILE NAME = c:\Projects\b81782\sht_dran_bb.dgn
PLOT SCALE = 50.0000 ' / IN.
USER NAME = lisaw-f