PLOT DATE = 3/26/2007
FILE NAME = c:\projects\p101703\xs_wentbb.design.sh.m32
PLOT SCALE = 10.0000 ' / IN.
USER NAME = ...ranisb

ORIGINAL SURVEY
SURVEYED
PLOTTED
TEMPLATE
AREAS
AREAS CHECKED
NO.

FINAL SURVEY
NOTE BOOK
SURVEYED
PLOTTED
TEMPLATE
AREAS
AREAS CHECKED

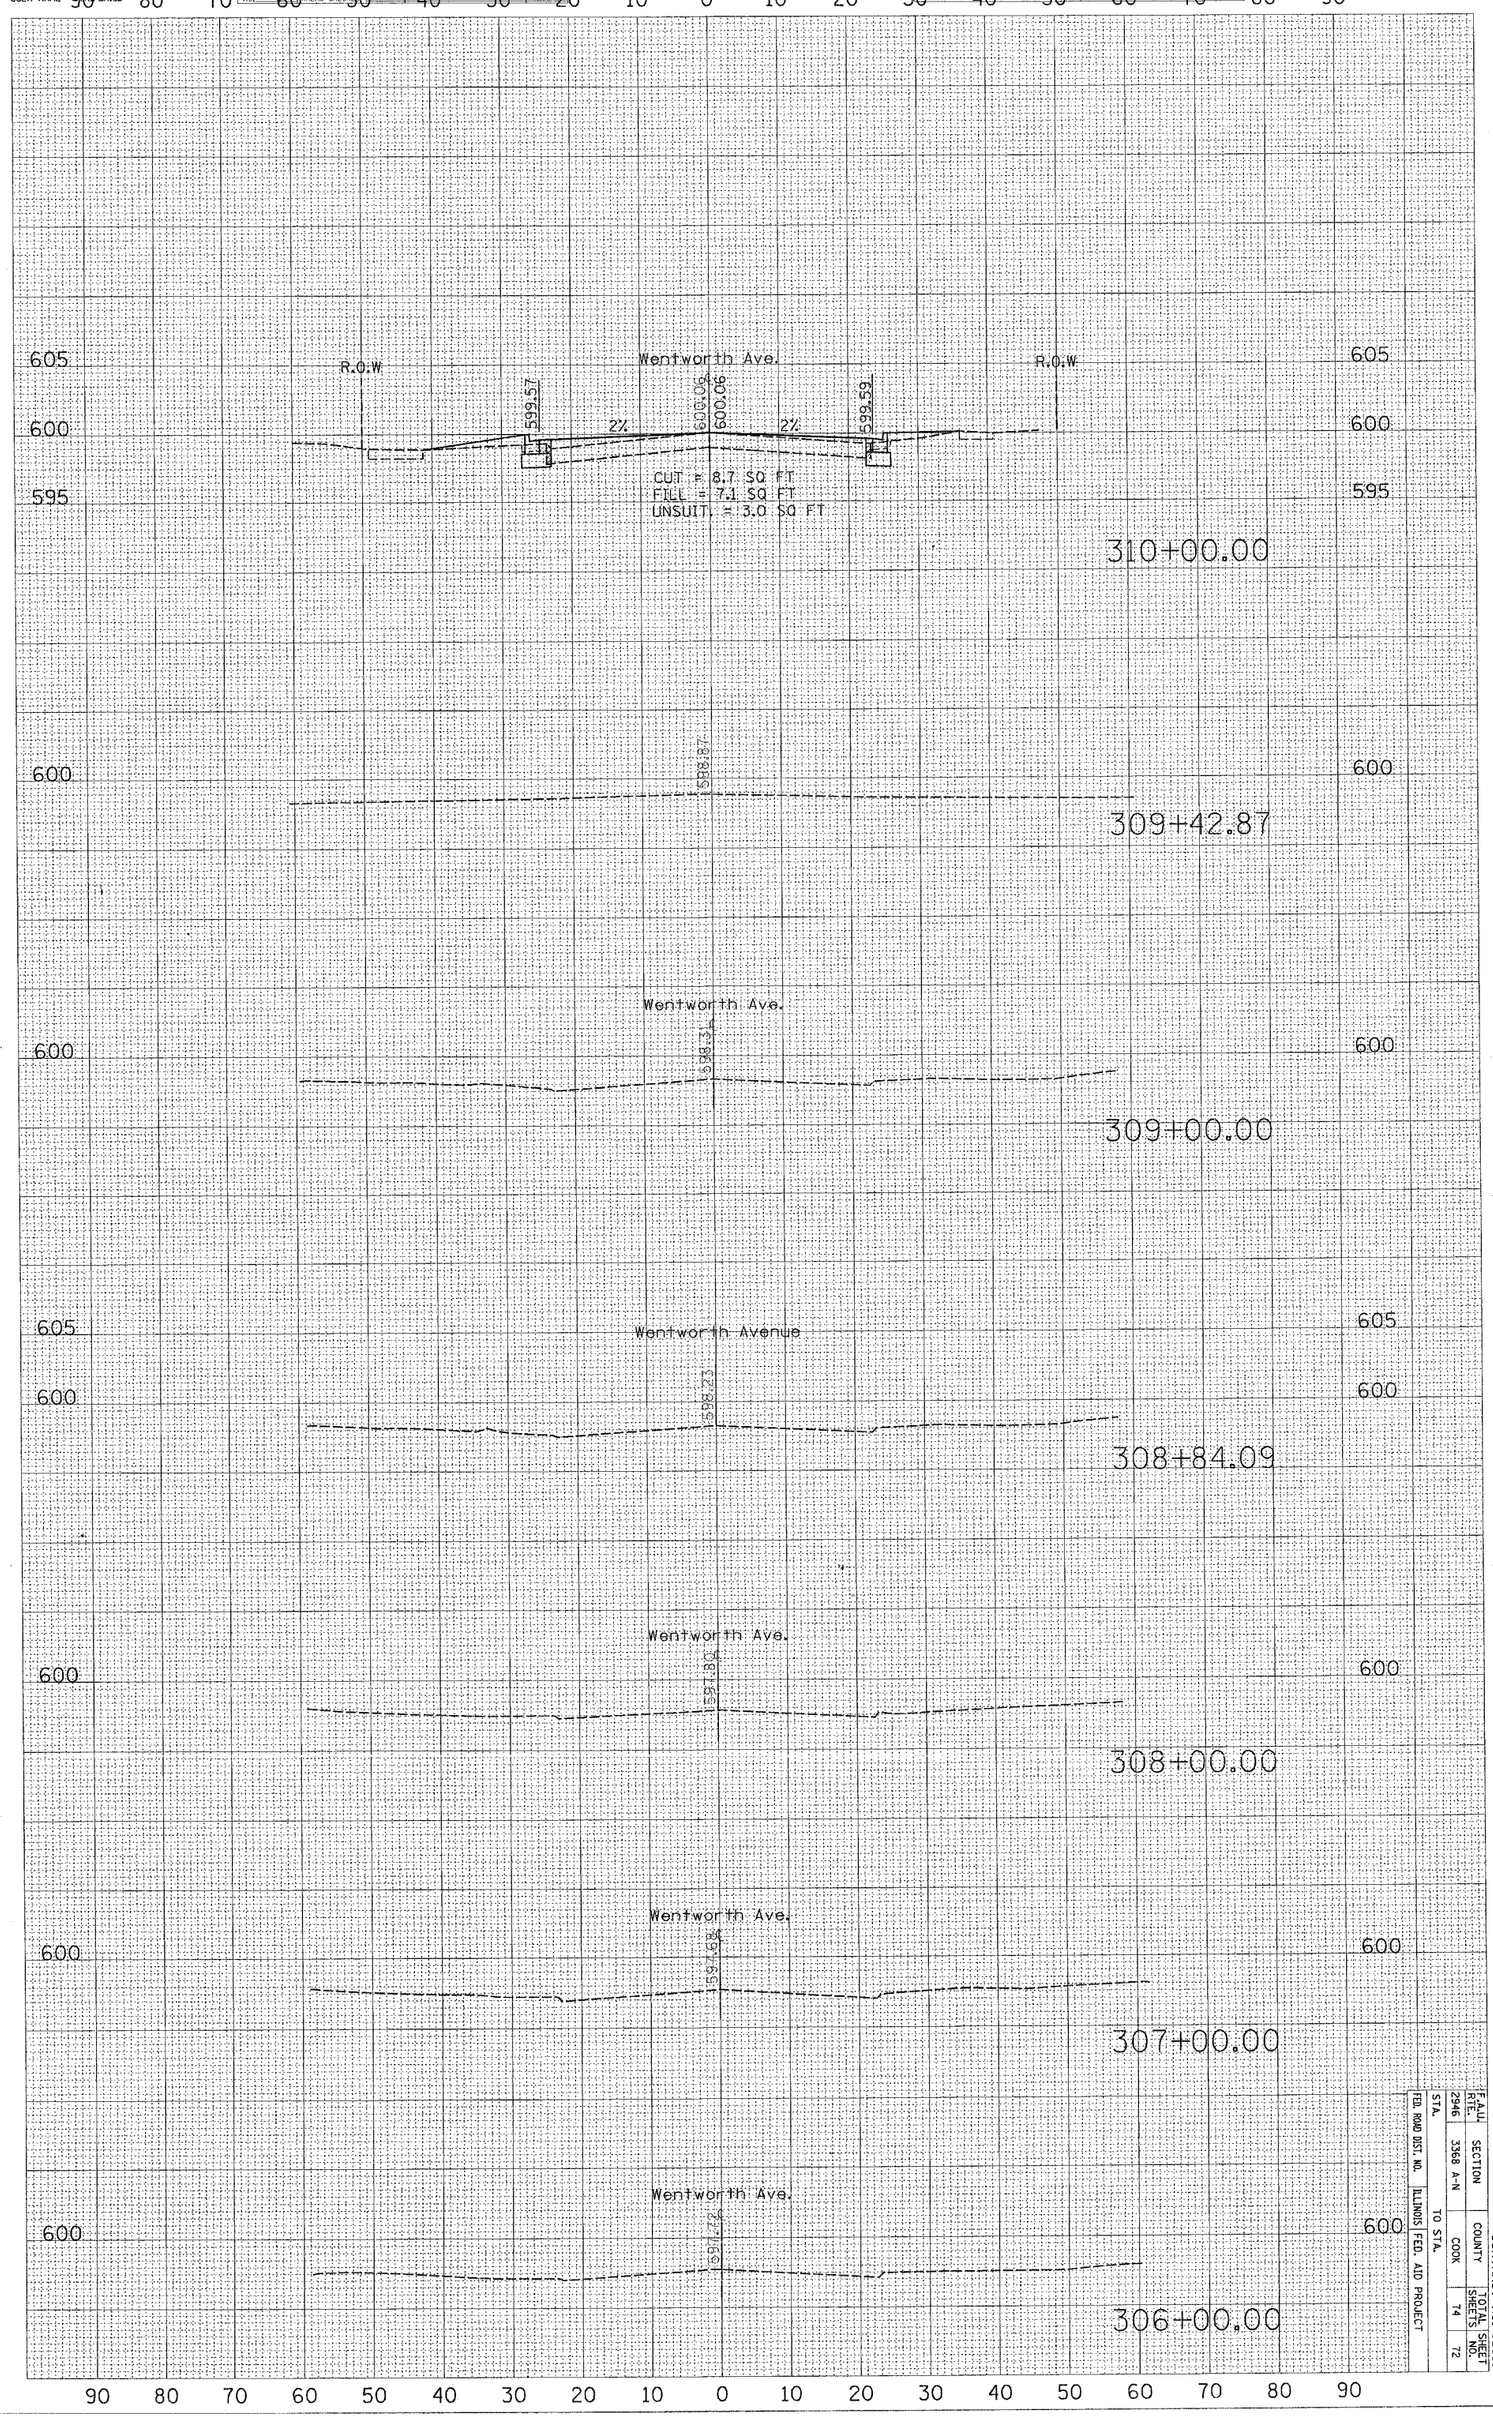

CONTRACT NO. 62915

F.A.U. RTE.	SECTION	COUNTY	TOTAL SHEETS	SHEET NO.
2946	3368 A-N	COOK	74	72
STA.		TO STA.		
FED. ROAD DIST. NO.	ILLINOIS	FED. AID PROJECT		