CONTRACT NO. 64450

F.A.P RTE.	SECTION	COUNTY	TOTAL SHEETS	SHEET NO.
734	(4MFT)R	WINNEBAGO	75	62
STA.		TO STA.		
FED. ROAD DIST. NO.	ILLINOIS	FED. AID PROJECT		

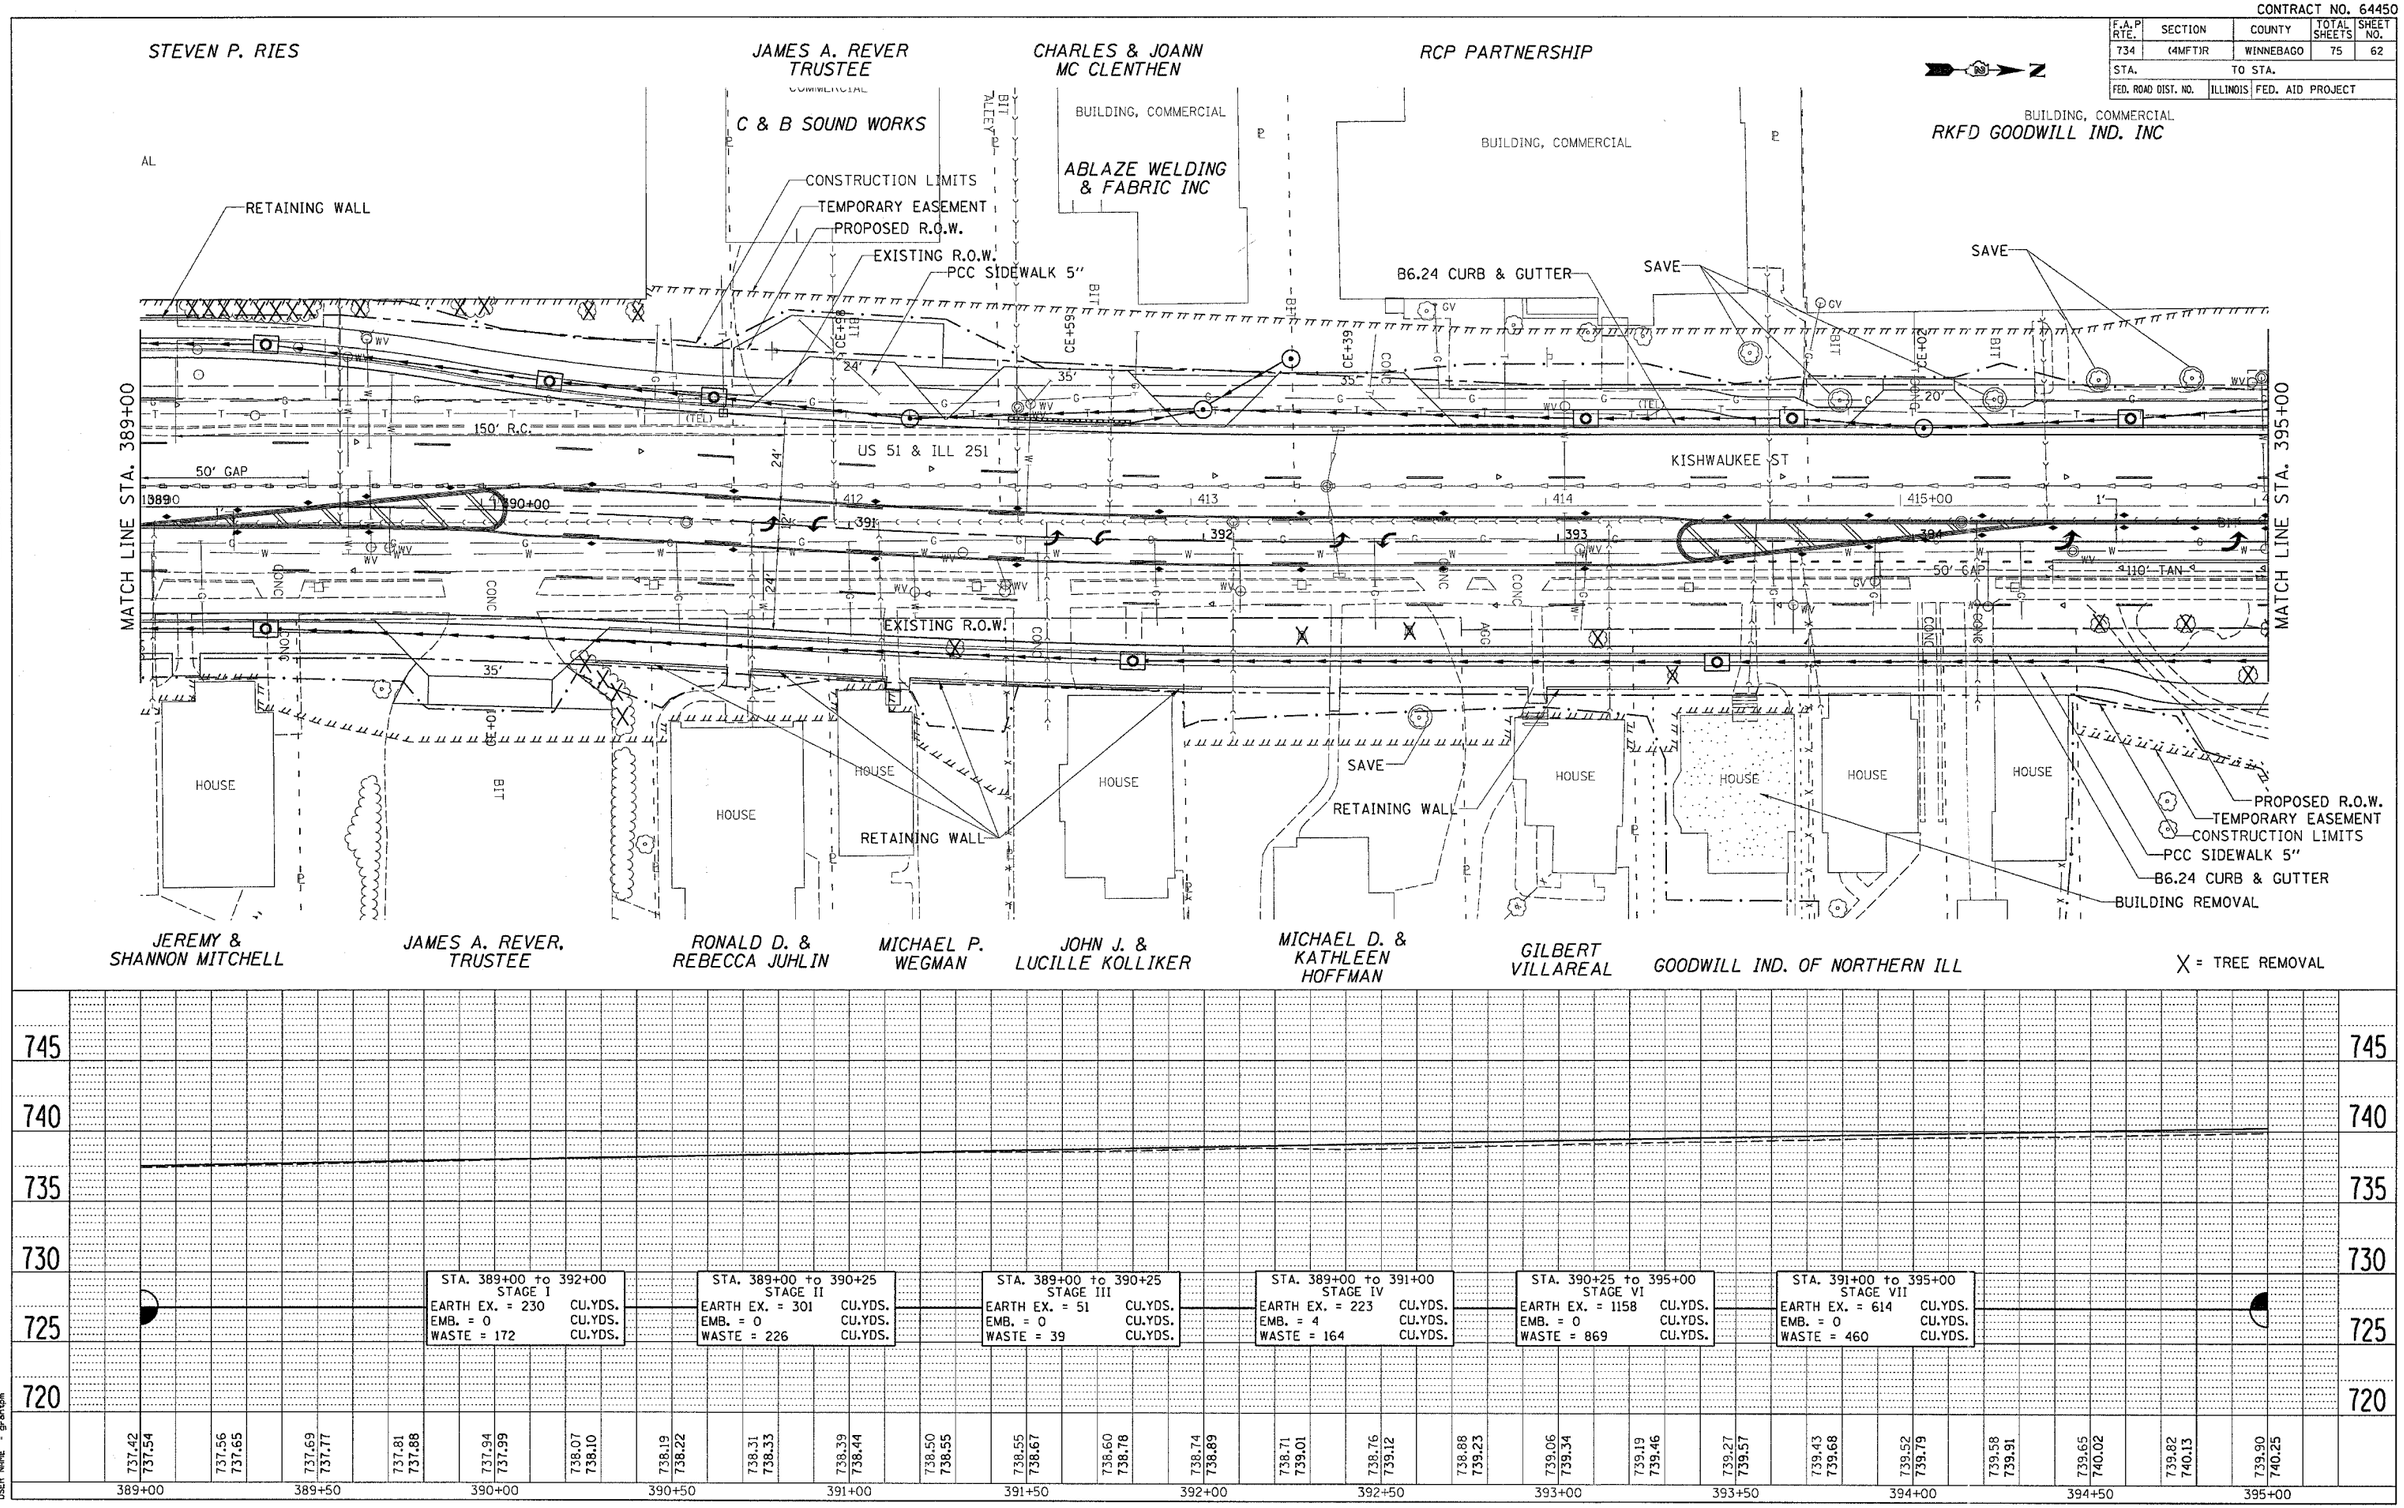

PLAN NOTE BOOK NO. ____ SURVEYED PLOTTED ALIGNMENT CHECKED RT. OF WAY CHECKED CADD FILE NAME BY DATE

PROFILE NOTE BOOK NO. ____ SURVEYED PLOTTED GRADES CHECKED B.M. NOTED STRUCTURE NOTATIONS CHKD BY DATE

PLOT DATE = Fri Apr 27 10:44:08 2007
FILE NAME = c:\projects\p216890\d16890plnl.dgn
PLOT SCALE = 20.0000 ' / IN.
USER NAME = grantpm

IL RTE 251