F.A.P. RTE.	SECTION	COUNTY	TOTAL SHEETS	SHEET NO.
734	(4MFTJR	WINNEBAGO	353	139
STA. 360+00		TO STA.365+00		
FED. ROAD DIST. NO.	ILLINOIS	FED. AID PROJECT		

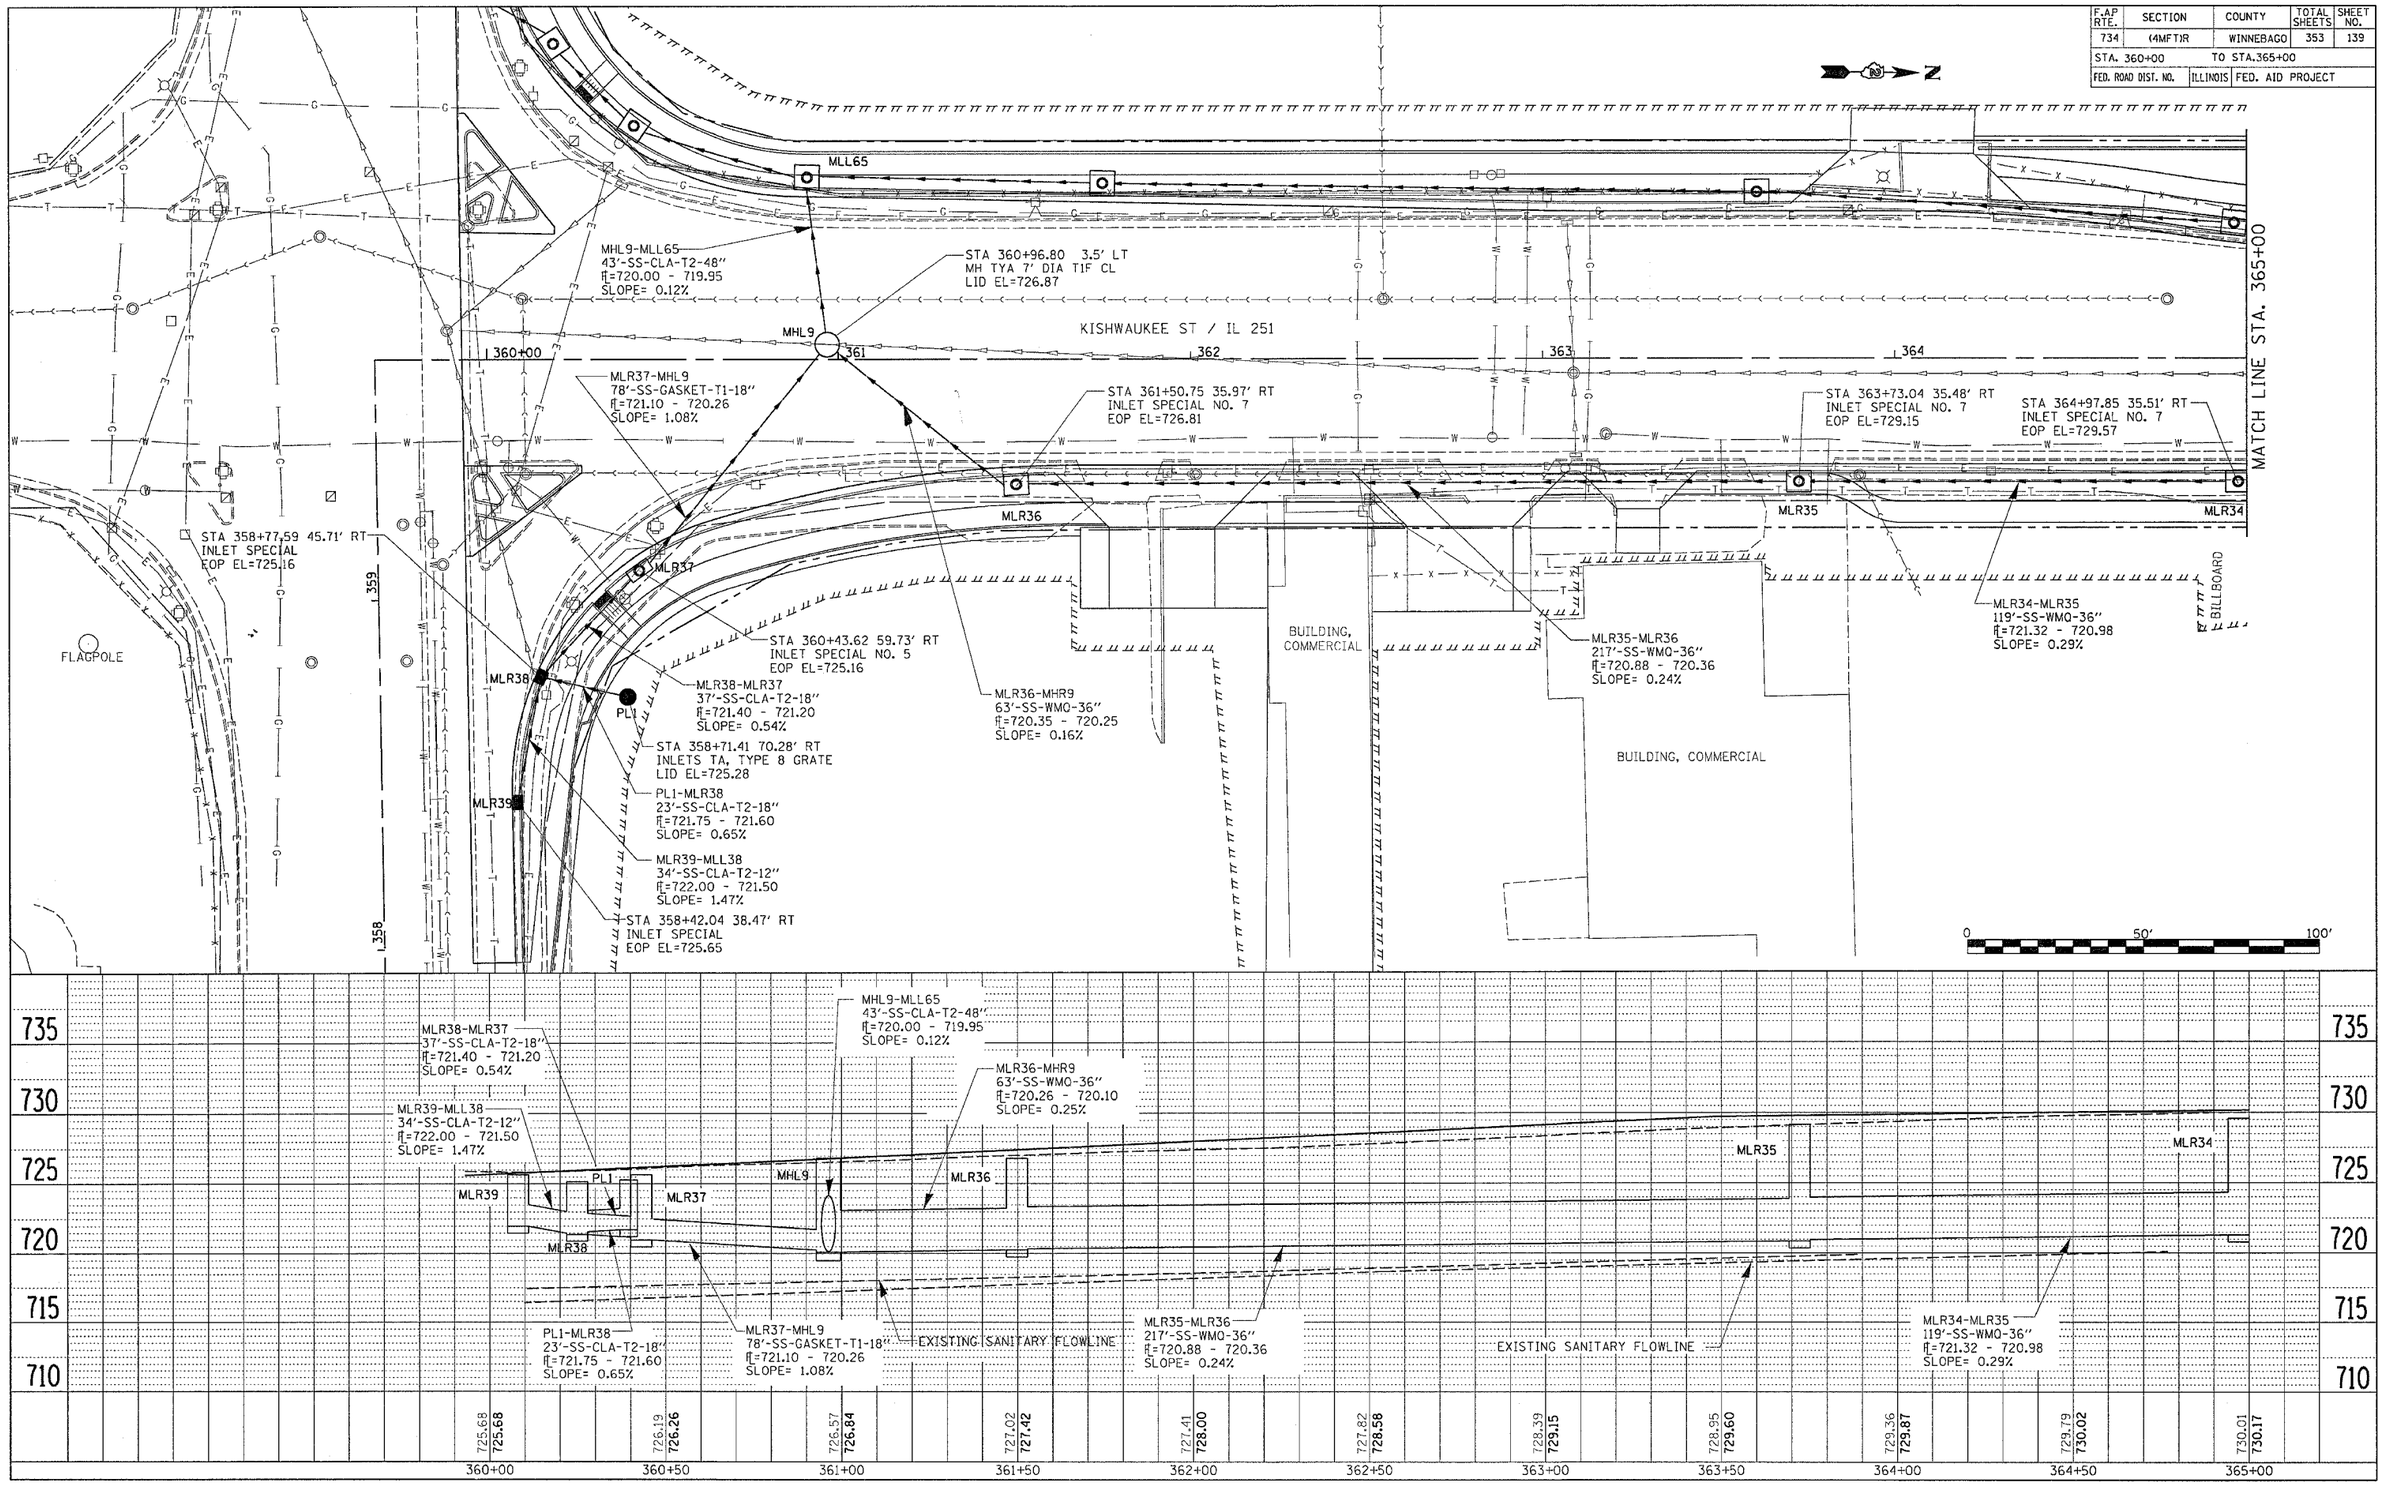

IL 251 DRAINAGE DETAILS RIGHT