CONTRACT NO. 64450

| F.A.P RTE. | SECTION | COUNTY | TOTAL SHEETS | SHEET NO. |
|---|---|---|---|---|
| 734 | (4MFTJR | WINNEBAGO | 353 | 165 |
| STA. | | TO STA. | | |
| FED. ROAD DIST. NO. | ILLINOIS | FED. AID PROJECT | | |

# DRAINAGE SHEETS

PLAN
NOTE BOOK
NO.
SURVEYED
PLOTTED
DRAWN BY
CHECKED BY
CADD FILE NAME
BY
DATE

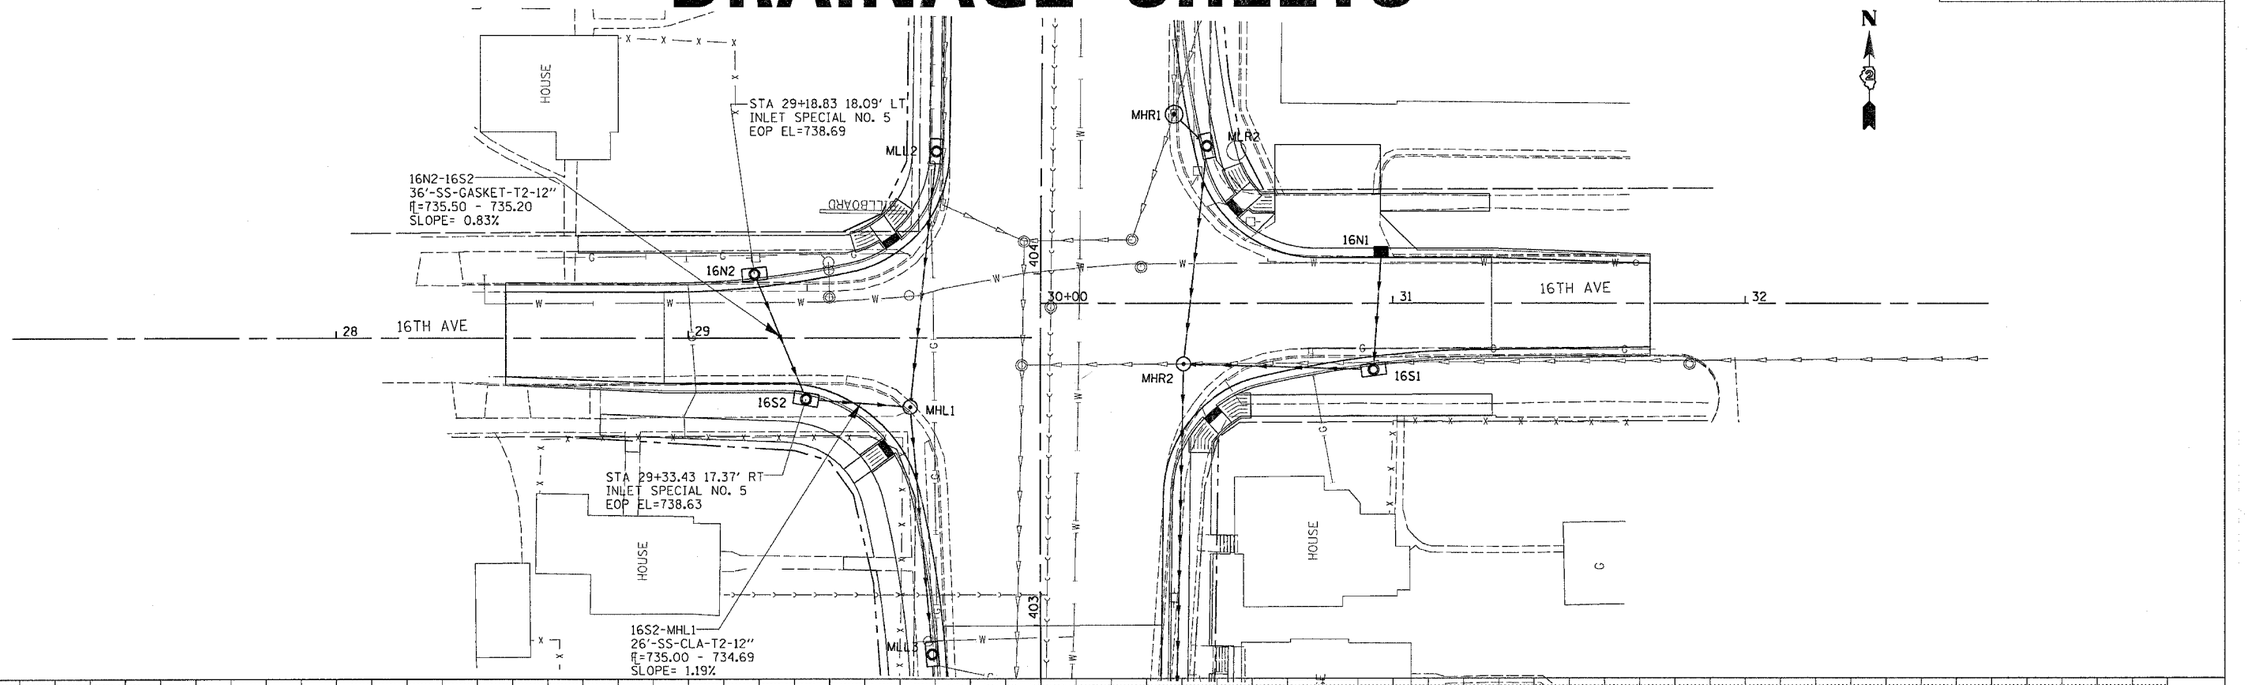


PROFILE
NOTE BOOK
NO.
SURVEYED
PLOTTED
DRAWN BY
CHECKED BY
STRUCTURE NOTATIONS CKD
BY
DATE

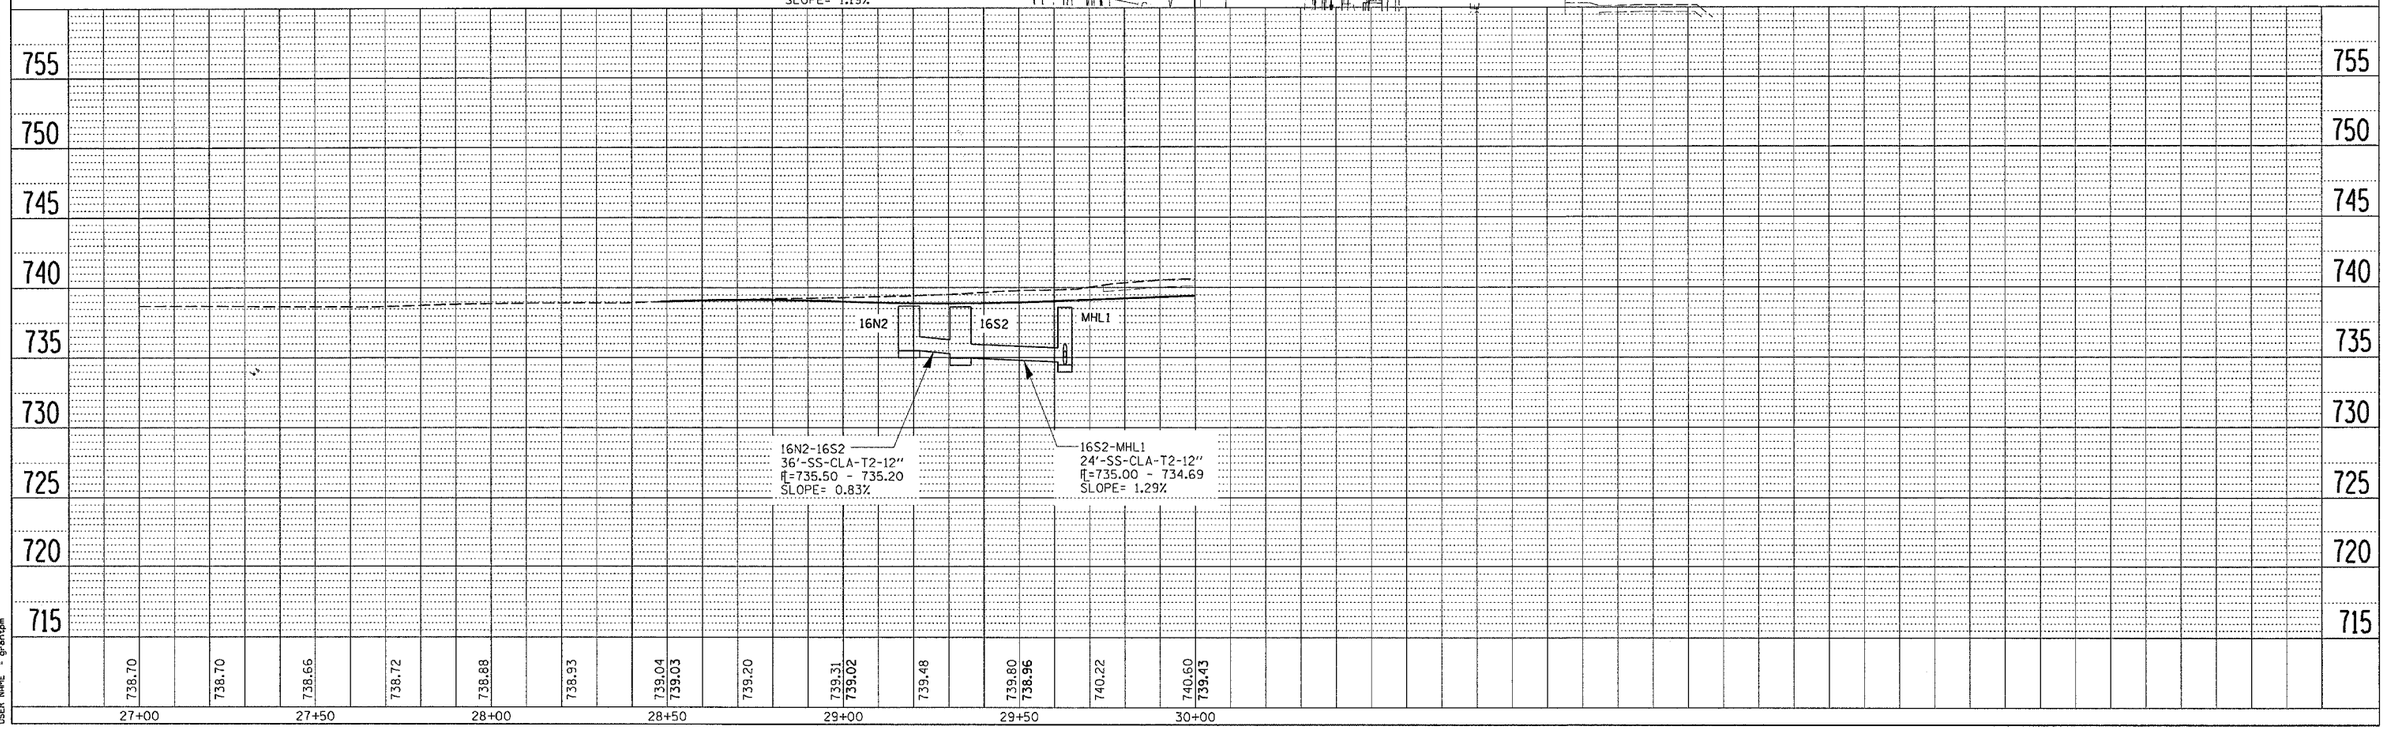


PLOT DATE = Thu May 17 07:54:08 2007
FILE NAME = c:\projects\v2\25696\cdl\69760r3.dgn
PLOT SCALE = 20.0000 ' / IN.
USER NAME = gr-antsgn

## LEFT SIDEROAD DRAINAGE SHEETS