CONTRACT NO. 64450

F.A.P. RTE.	SECTION	COUNTY	TOTAL SHEETS	SHEET NO.
734	(4MFT)R	WINNEBAGO	353	196
STA.	TO STA.			
FED. ROAD DIST. NO.	ILLINOIS	FED. AID PROJECT		

REMOVAL DETAILS

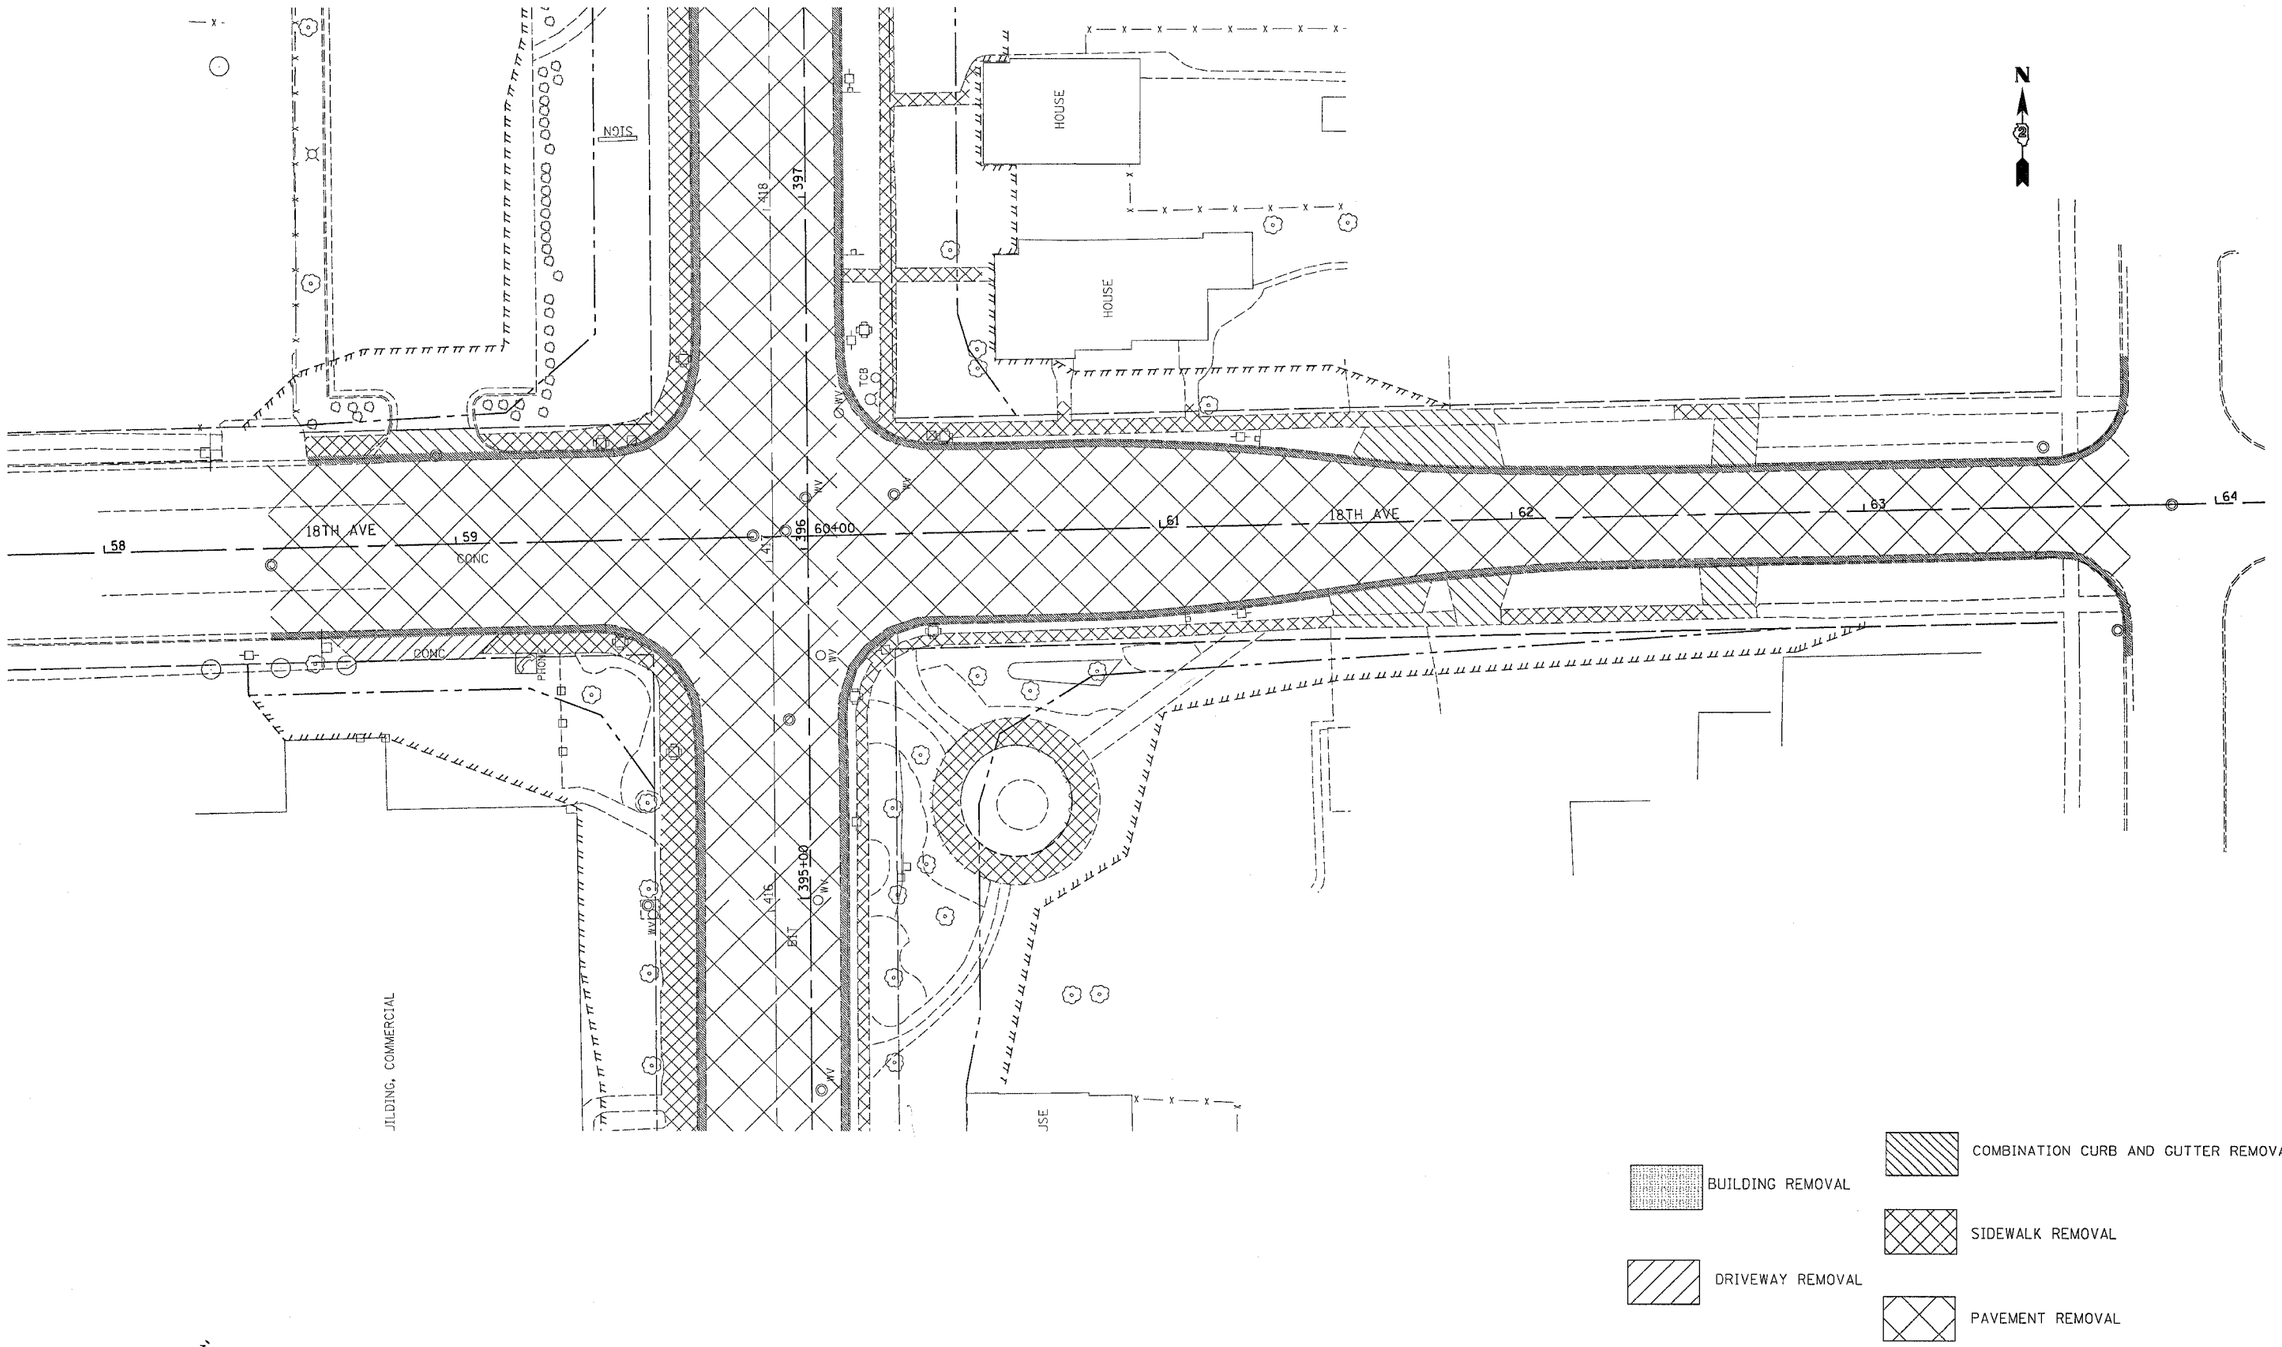

PLOT DATE = Fri Apr 27 09:49:36 2007
FILE NAME = n:\proj-ests\c218590\d1859 0r-sm.dgn
PLOT SCALE = 20.0000 ' / IN.
USER NAME = grantjpn