CONTRACT NO. 64450

F.A.P RTE.	SECTION	COUNTY	TOTAL SHEETS	SHEET NO.
734	(4MFT)R	WINNEBAGO	353	330
STA. 158+25.000	TO STA. 159+25.000			
FED. ROAD DIST. NO.	ILLINOIS	FED. AID PROJECT		

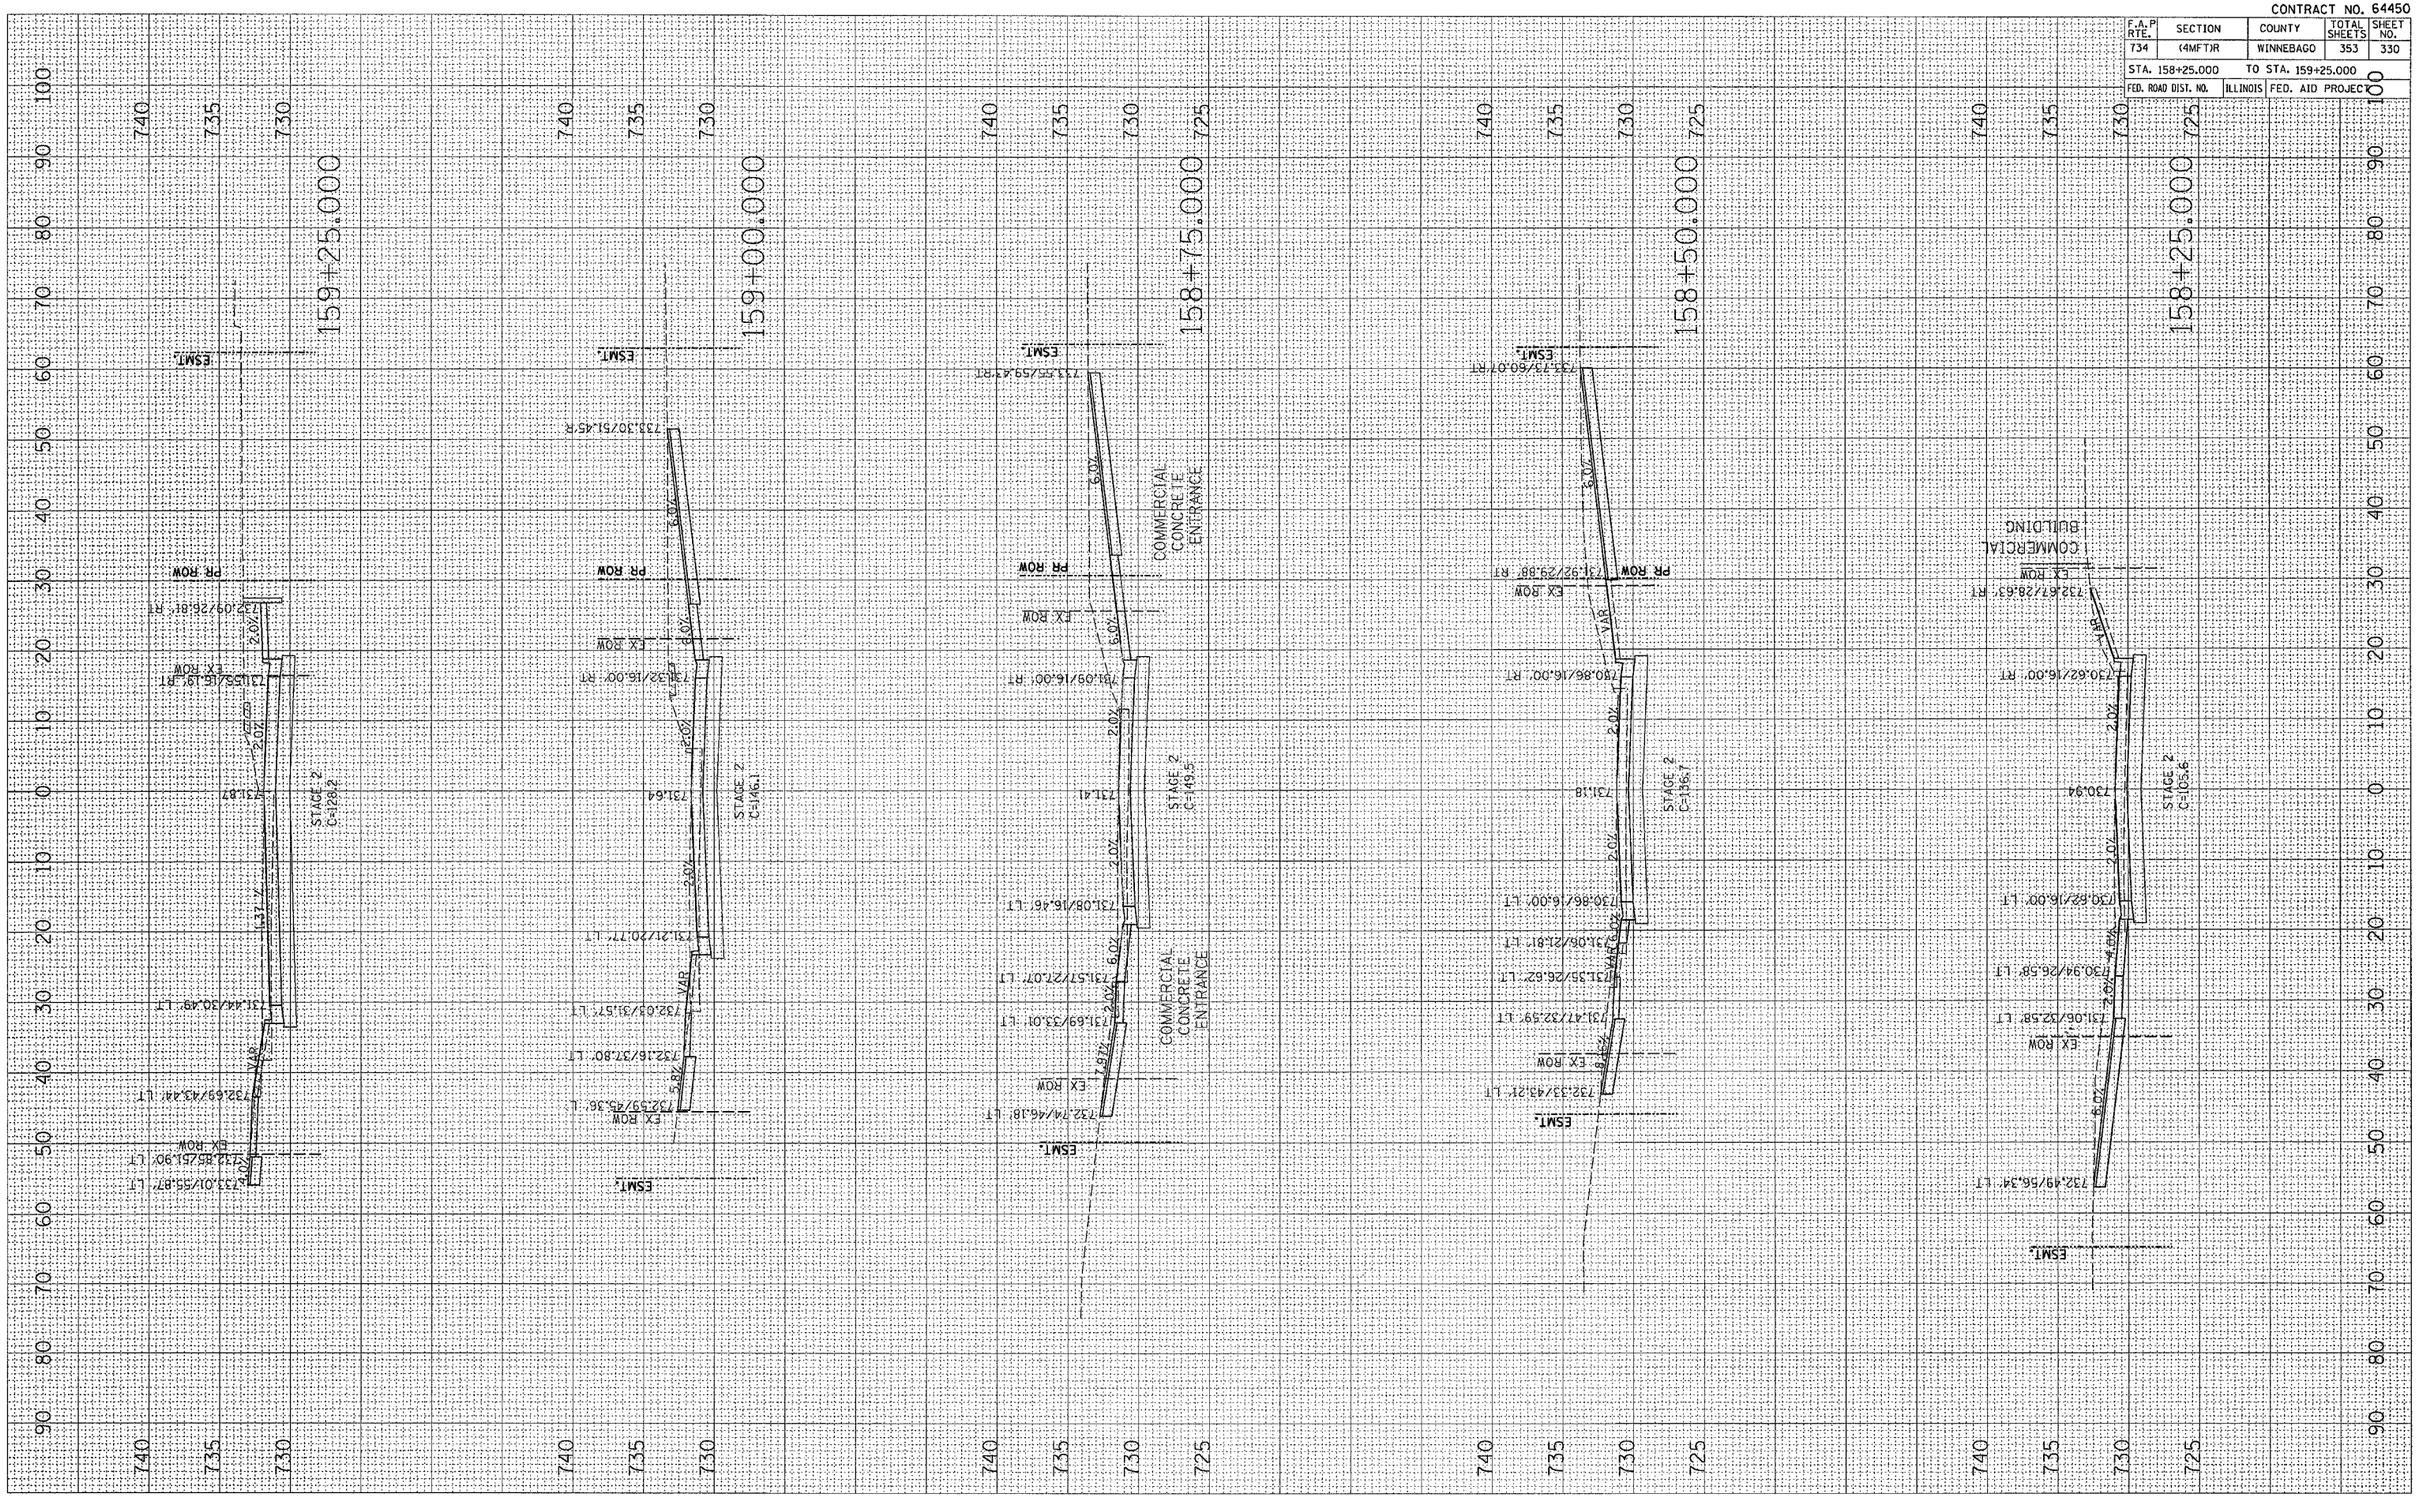

PEOPLES/23RD AVE