CONTRACT NO. 64560

F.A.P. RTE.	SECTION	COUNTY	TOTAL SHEETS	SHEET NO.
*	**	CARROLL	548	212
STA.		TO STA.		
FED. ROAD DIST. NO.	ILLINOIS	FED. AID PROJECT		

* ROUTE 17 (US 52 / IL 64)
** (1,2)R5 & (3-1)RS-1

FLASHERS AND LIGHTING PLAN

NOTE:

1. R1-1-36, R1-4 WITH FLASHERS AT THE INTERSECTION ON TRAFFIC SIGNAL POSTS. NEAR RIGHT R1-1-36, R14 WITHOUT FLASHERS

2. ALL SIGN LOCATIONS SHALL BE APPROVED BY KURT GLAZIER, 815-284-5478, OF THE ILLINOIS DEPARTMENT OF TRANSPORTATION TWO-WEEKS PRIOR TO THE INSTALLATION OF SIGNS.

3. THE FOLLOWING ITEMS SHALL BE REMOVED BY THE CONTRACTOR AND REMAIN THE PROPERTY OF THE CITY OF MT CARROLL. THE CONTRACTOR SHALL CONTACT THE CITY 815-244-4424 FOR PICK-UP OR DELIVERY OF REMOVED ITEMS
1 EACH 4-WAY SPANWIRE FLASHER
2 EACH LUMINAIRES
2 EACH WOOD POLES
ANY OTHER ITEMS REMOVED FOR THE FLASHING BEACON OR LIGHTING PLANS SHALL BE REMAIN THE PROPERTY OF THE CONTRACTOR FOR SALVAGE VALUE.

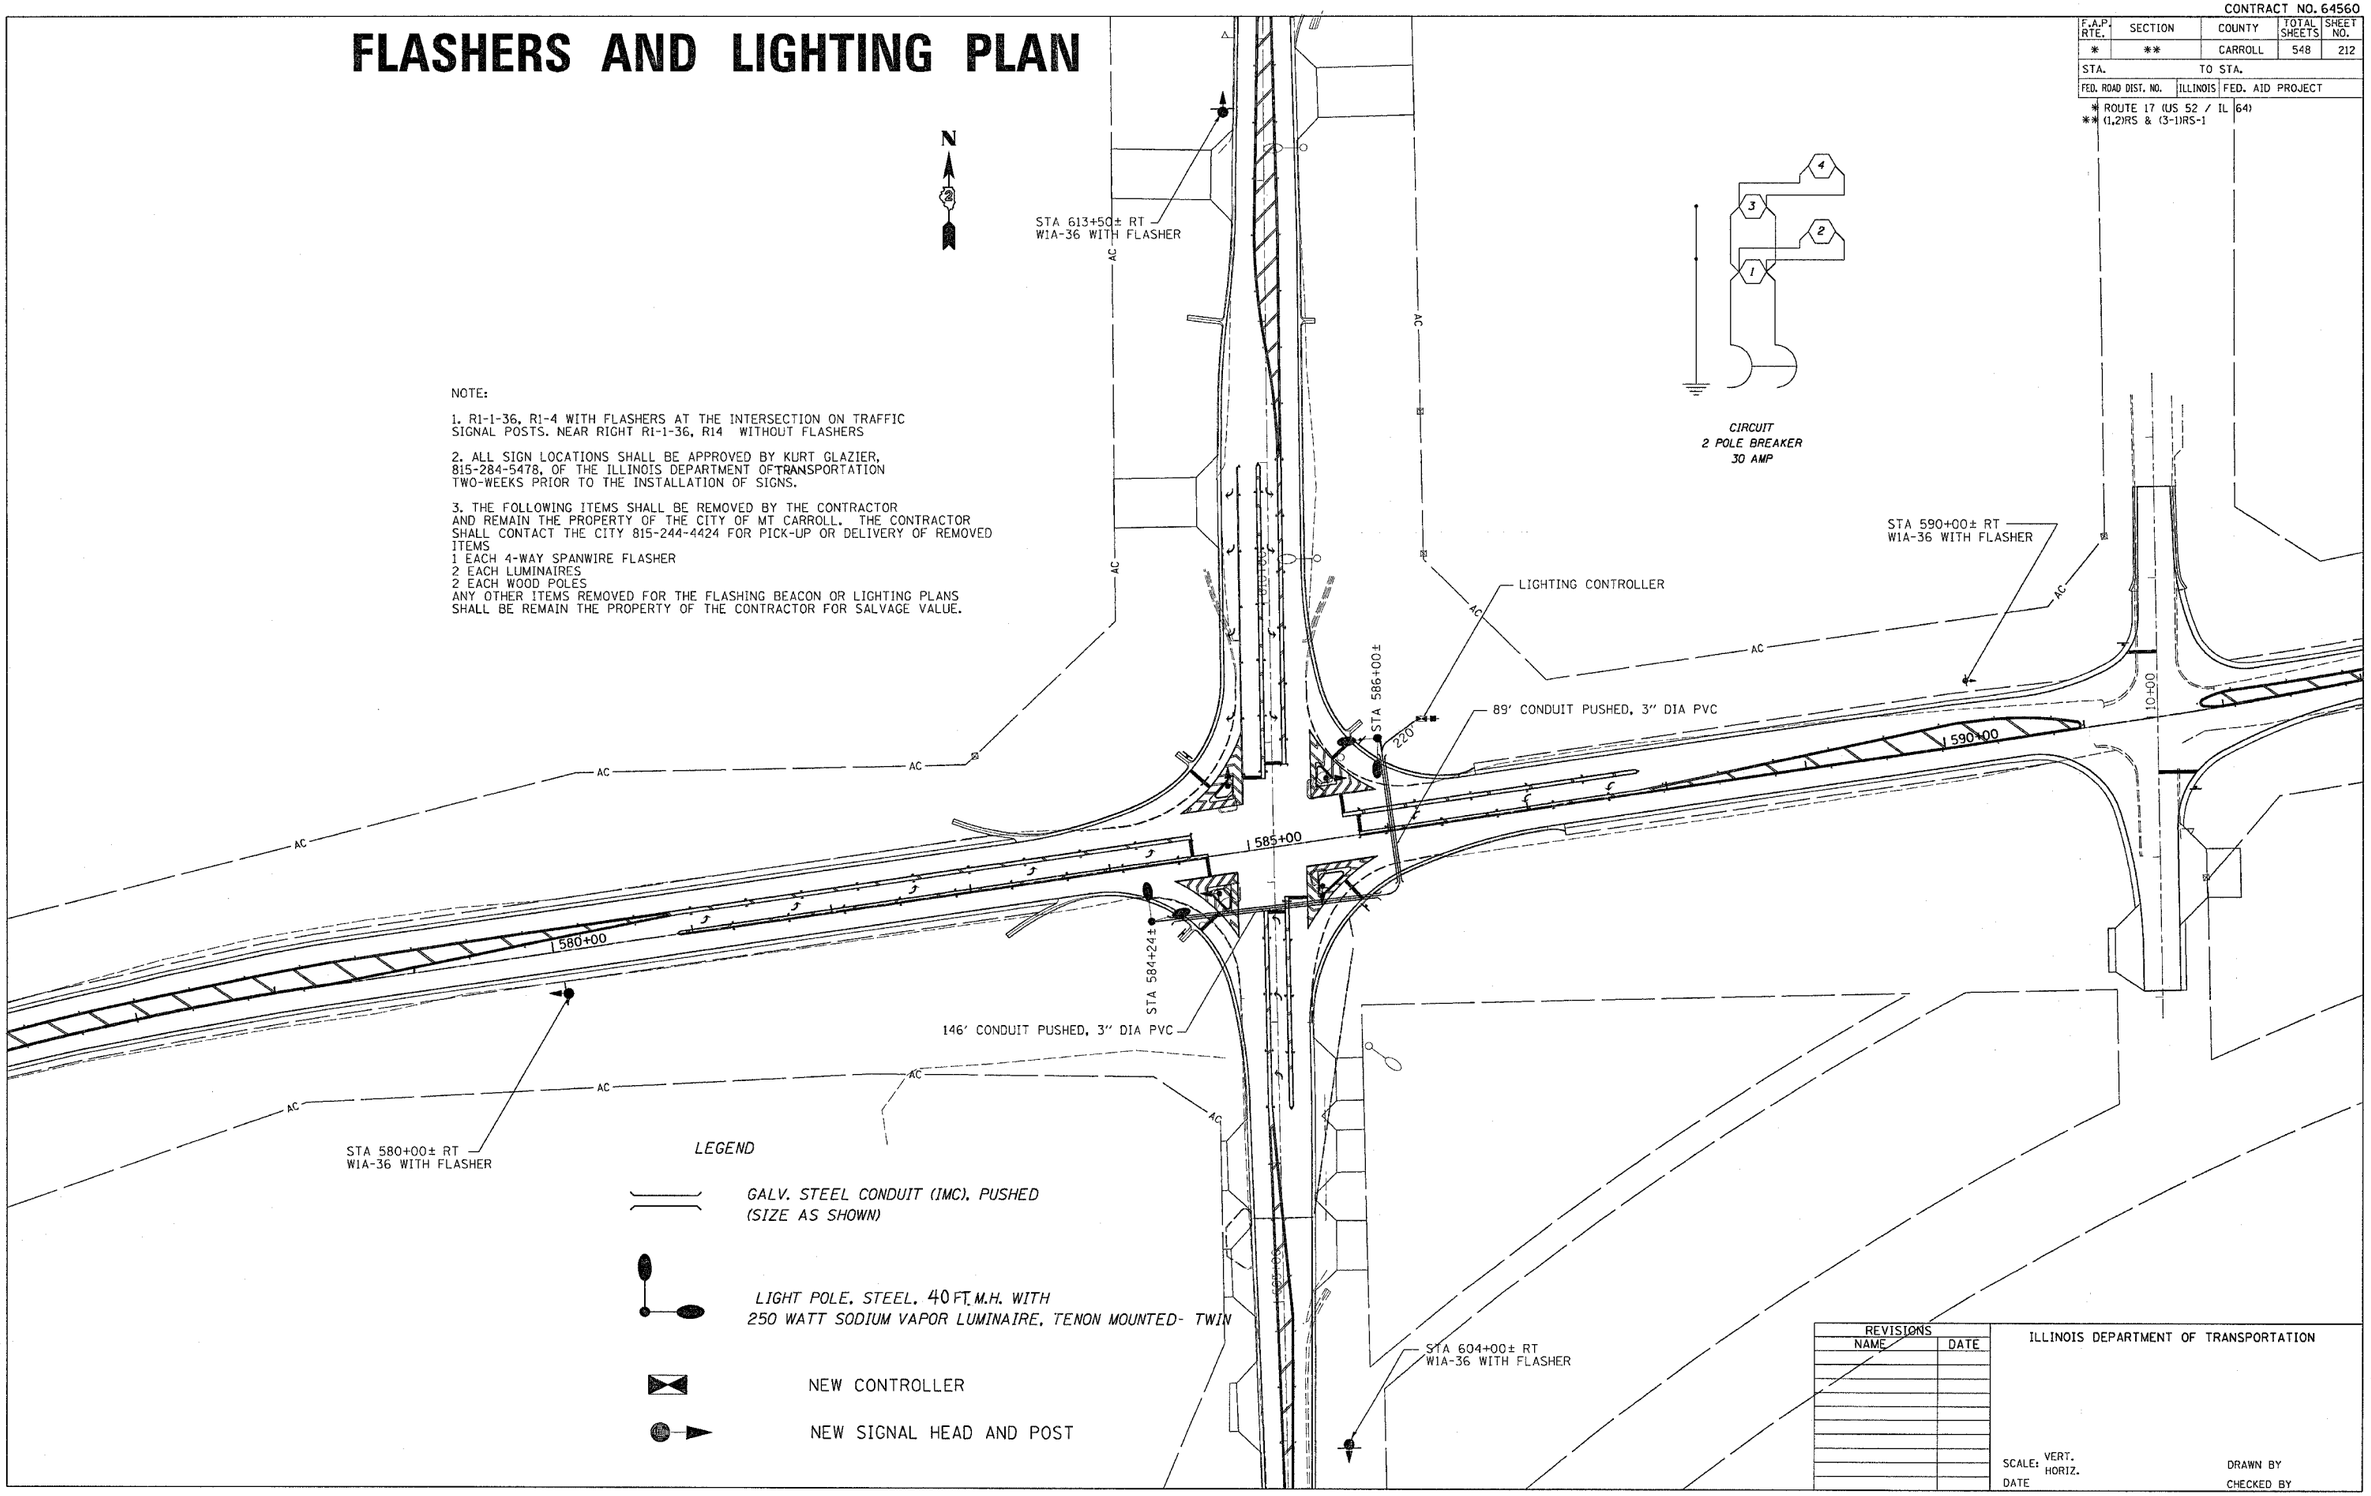

REVISIONS	
NAME	DATE

ILLINOIS DEPARTMENT OF TRANSPORTATION

SCALE: VERT. HORIZ.
DATE
DRAWN BY
CHECKED BY

PLOT DATE = Fri Mar 23 16:45:08 2007
FILE NAME = c:\pw_work\D97100\c097100\d97100_flsh.dgn
PLOT SCALE = 50.0000 ' / IN.
USER NAME = hensonke

FLASHERS AND LIGHTING PLAN