* ROUTE 17 (US 52 / IL 64)
* * (1,2)RS & (3,1)RS-1 CONTRACT NO. 64560

F.A.P RTE.	SECTION	COUNTY	TOTAL SHEETS	SHEET NO.
*	* *	CARROLL	548	324
STA. 320+00.00		TO STA. 323+00.00		
FED. ROAD DIST. NO.	ILLINOIS	FED. AID PROJECT		

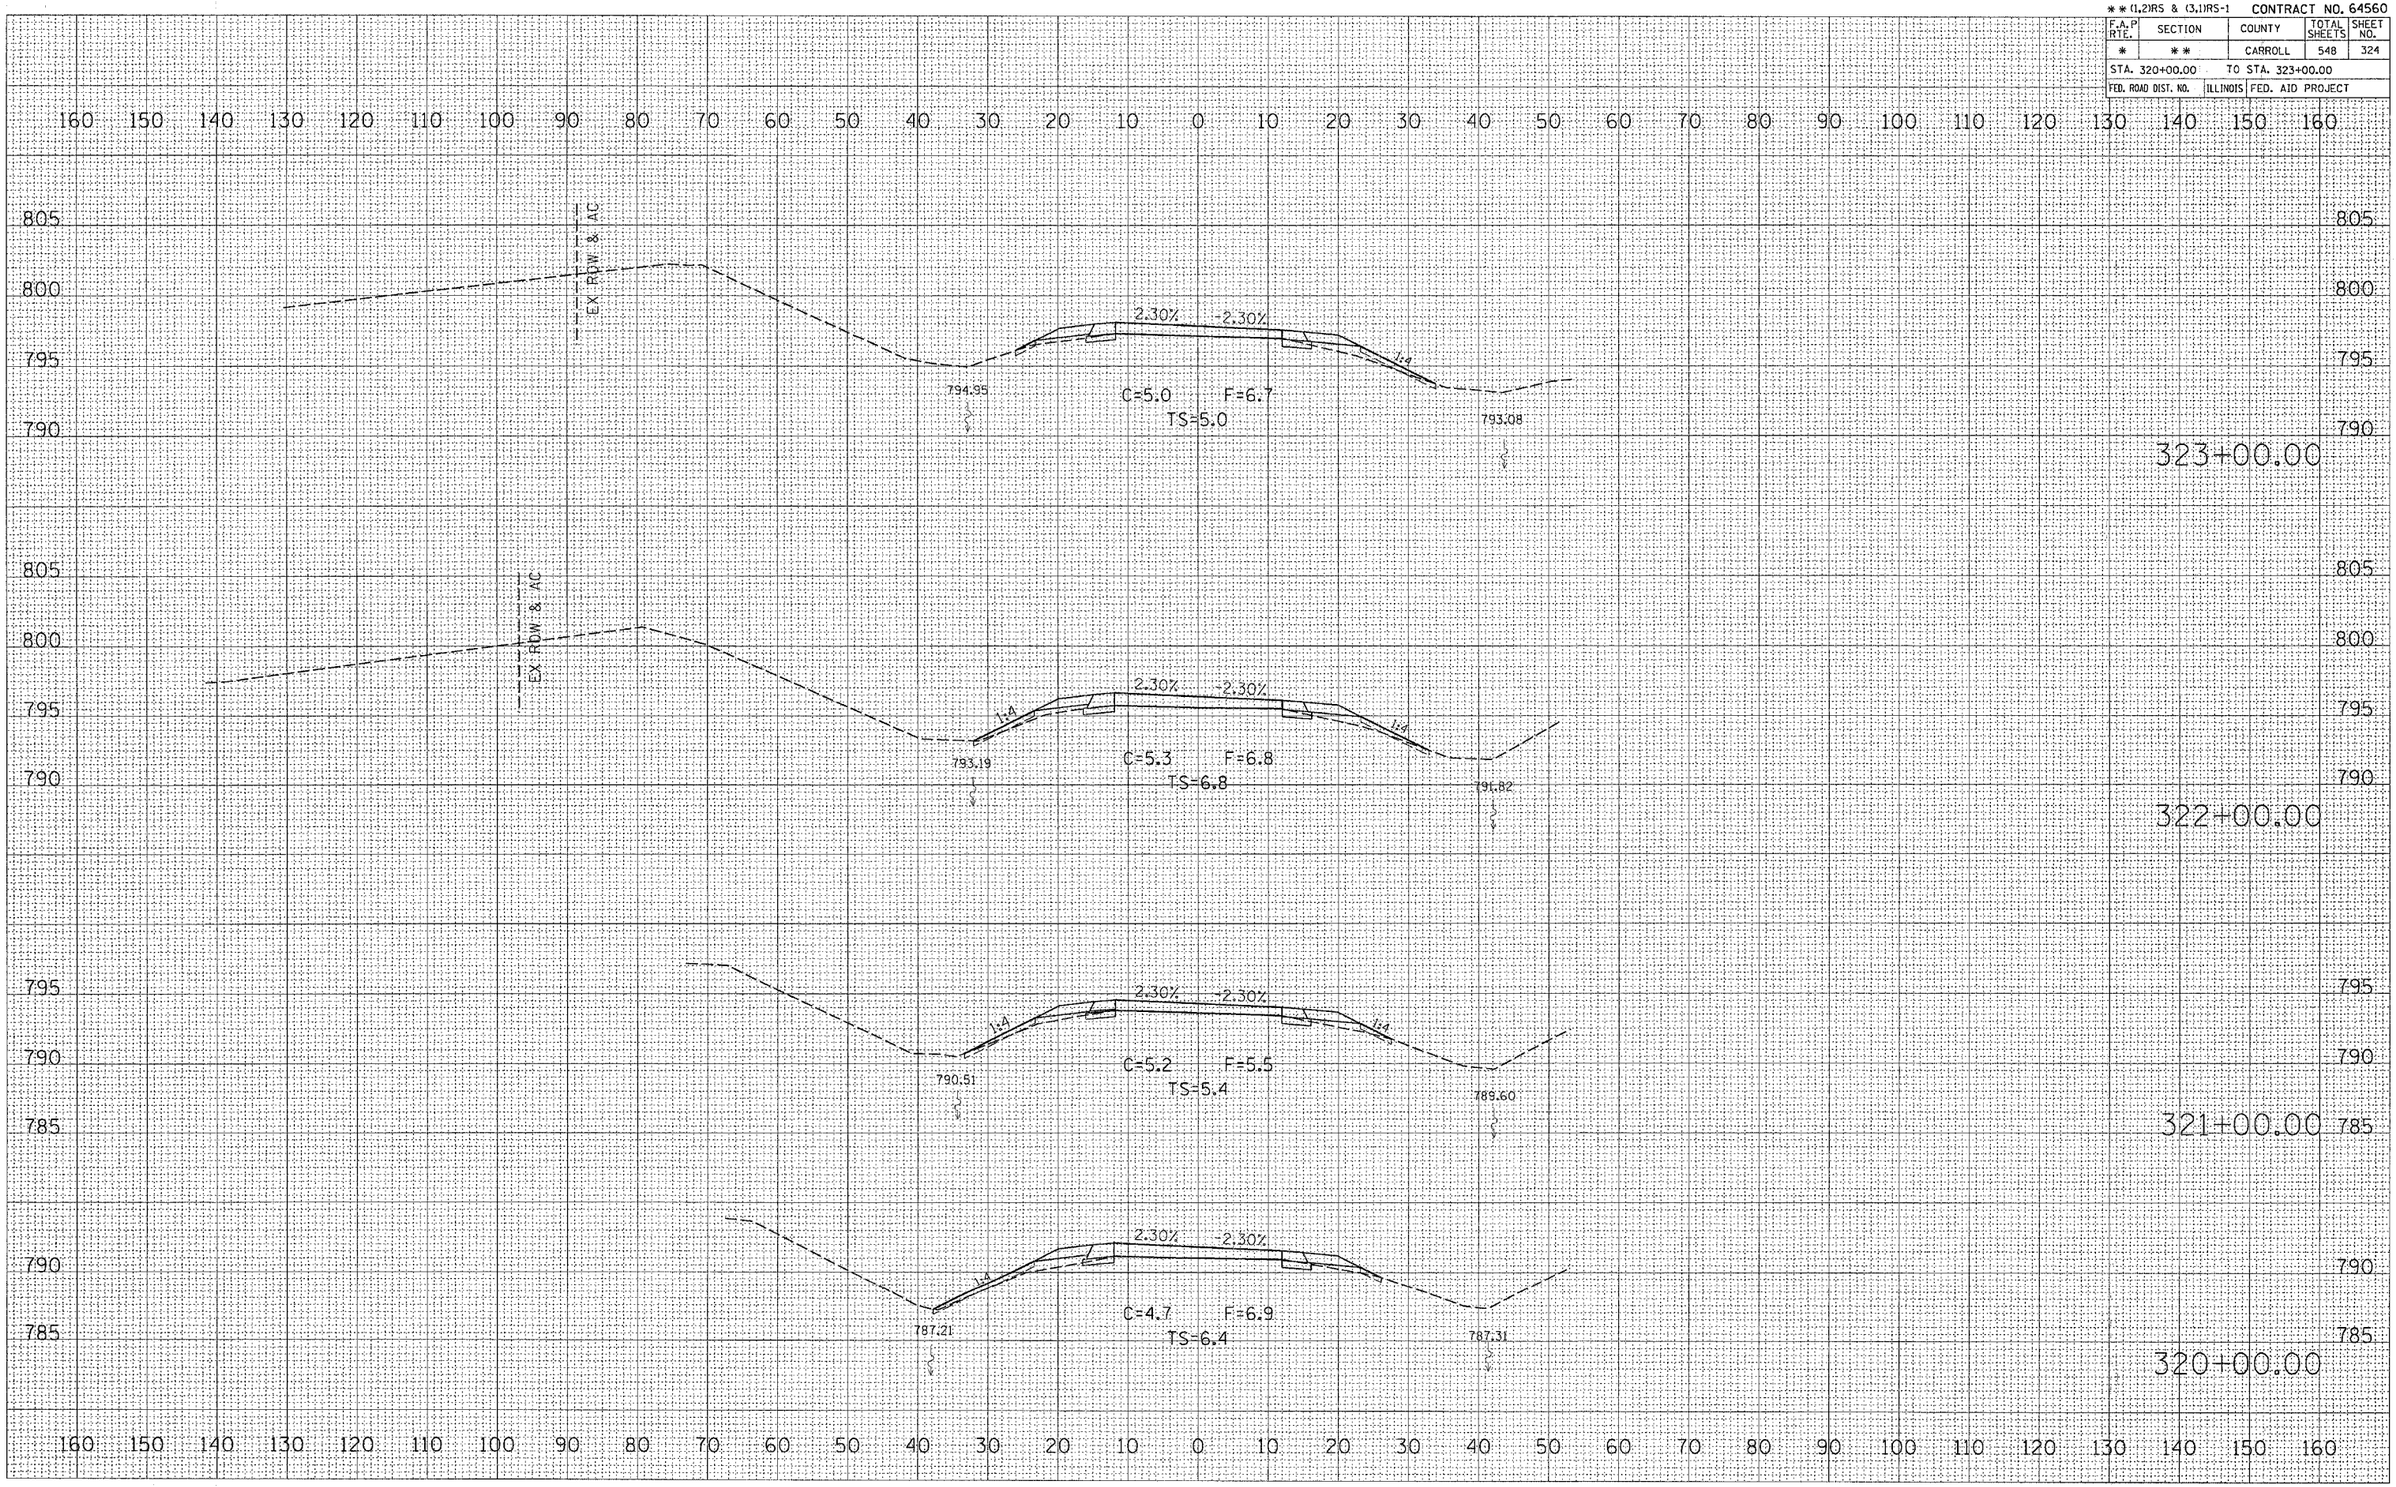

FINAL SURVEY	BY	DATE
SURVEYED		
PLOTTED		
TEMPLATE		
AREAS		
AREAS CHECKED		
NOTE BOOK NO.		

ORIGINAL SURVEY	BY	DATE
SURVEYED		
PLOTTED		
TEMPLATE		
AREAS		
AREAS CHECKED		
NOTE BOOK NO.		

PLOT DATE = Thu Mar 22 14:42:15 2007
FILE NAME = c:\pwworking\d07\d0107409\usdr7409.mesh
PLOT SCALE = 10.0000 ' / IN.
USER NAME = hansonke

US 52 /IL 64