CONTRACT NO. 64C16

F.A.U RTE.	SECTION	COUNTY	TOTAL SHEETS	SHEET NO.
5789	(33&40)-1-FR	ROCK ISLAND	30	29
STA. 20+10.0000		TO STA. 20+50.0000		
FED. ROAD DIST. NO.	ILLINOIS	FED. AID PROJECT		

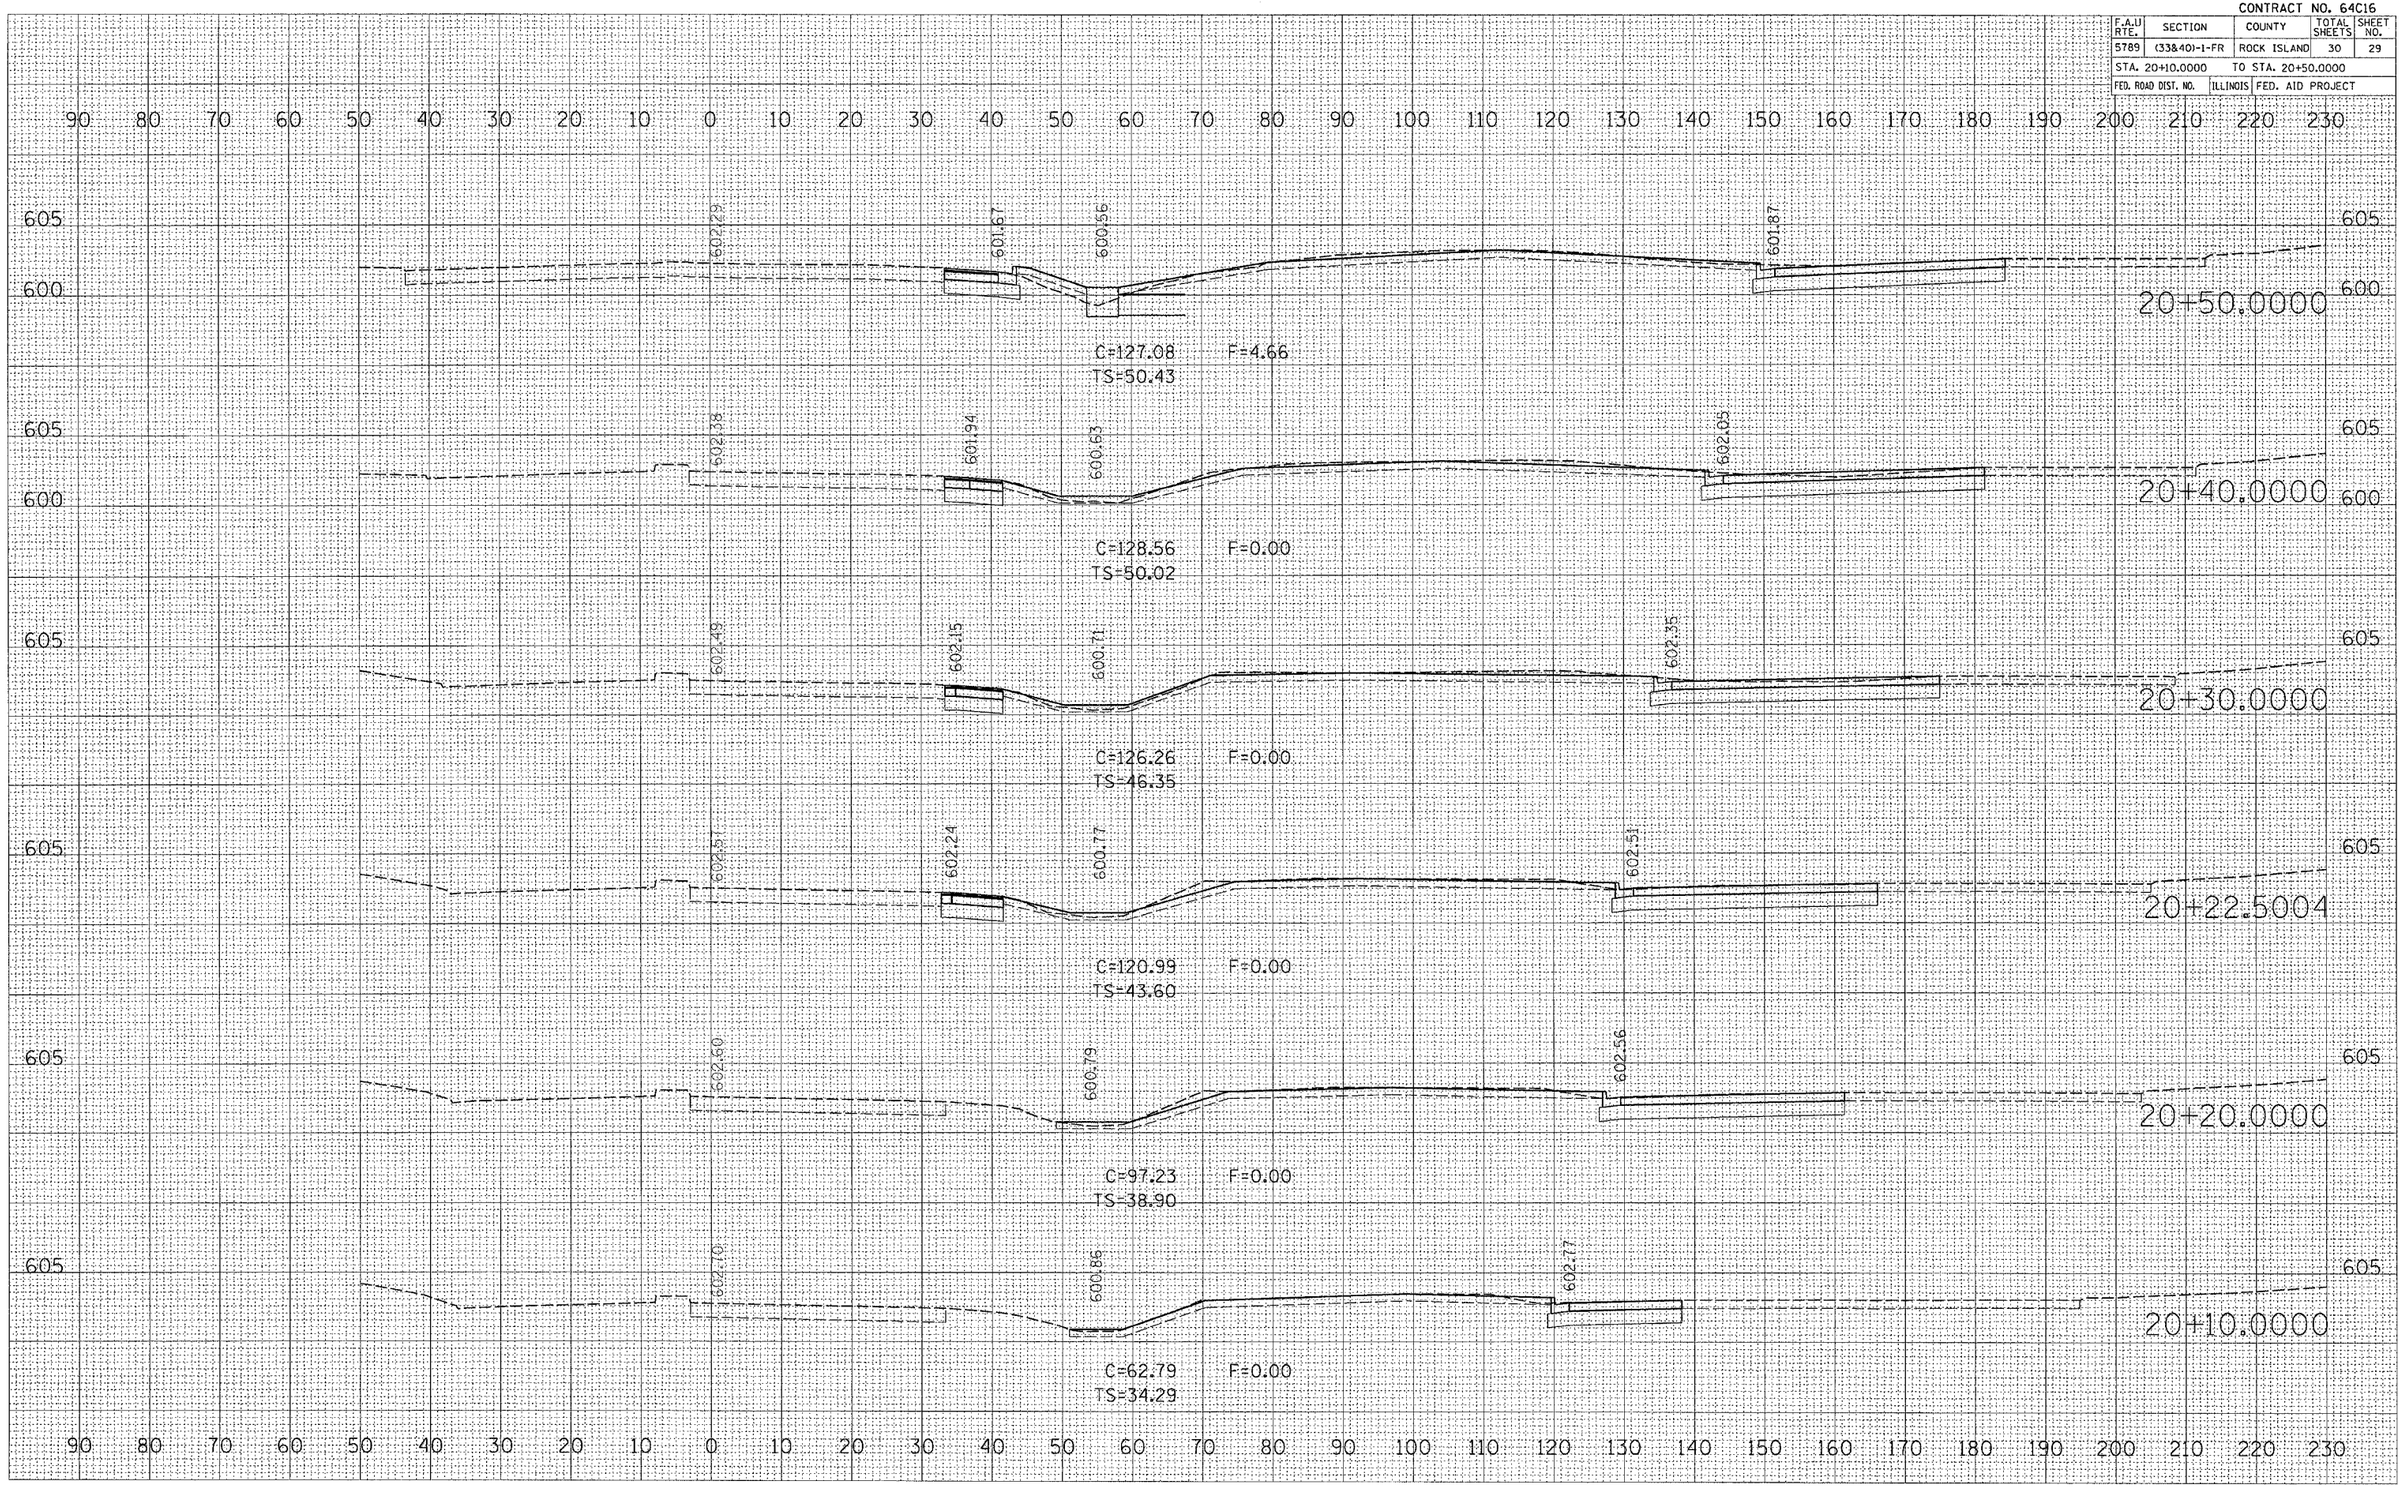

FINAL SURVEY		BY	DATE
NOTE BOOK NO.	SURVEYED		
	PLOTTED		
	TEMPLATE		
	AREAS		
	AREAS CHECKED		

ORIGINAL SURVEY		BY	DATE
NOTE BOOK NO.	SURVEYED		
	PLOTTED		
	TEMPLATE		
	AREAS		
	AREAS CHECKED		

PLOT DATE = Wed Mar 21 09:23:26 2007
FILE NAME = c:\pw_projects\p064385\d64385sm.dgn
PLOT SCALE = 10.0000 ' / IN.
USER NAME = mcgillj