CONTRACT NO. 64C32

F.A.P RTE.	SECTION	COUNTY	TOTAL SHEETS	SHEET NO.
505		STEPHENSON	174	173
STA. 10590+50.00		TO STA. 10591+00.00		
FED. ROAD DIST. NO.	ILLINOIS	FED. AID PROJECT		

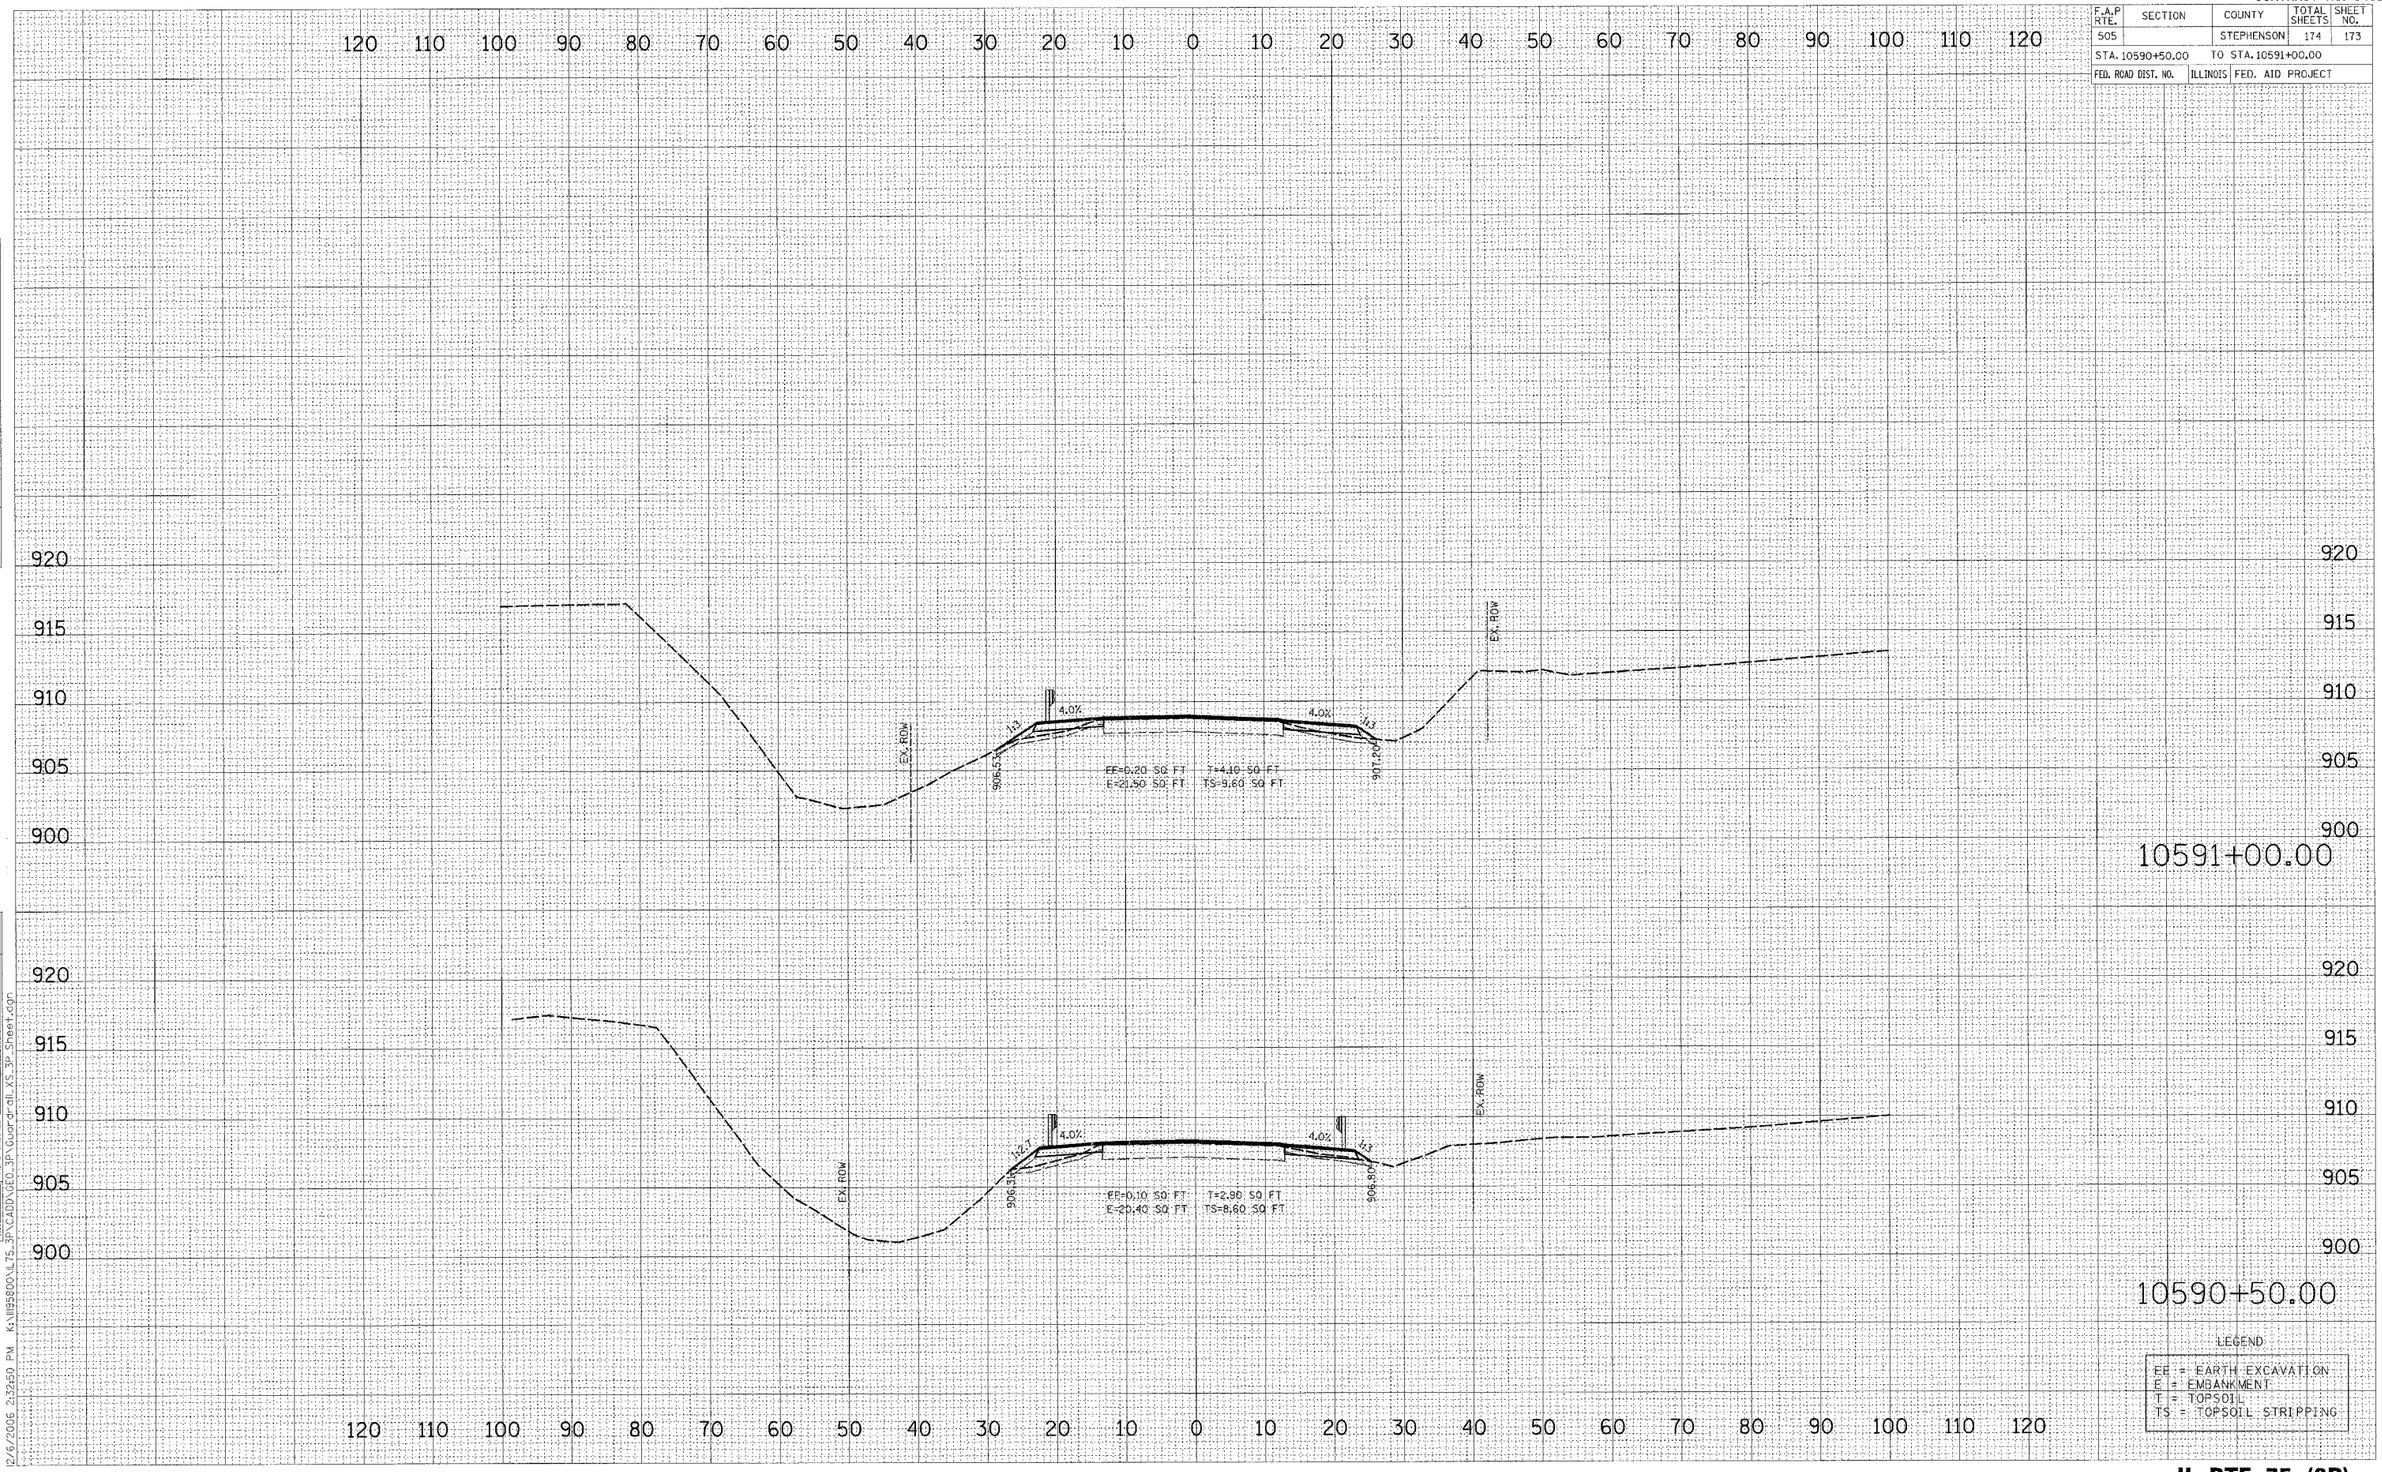

FINAL SURVEY	BY	DATE
SURVEYED		
PLOTTED		
TEMPLATE		
AREAS		
AREAS CHECKED		
NOTE BOOK NO.		

ORIGINAL SURVEY	BY	DATE
SURVEYED		
PLOTTED		
TEMPLATE		
AREAS		
AREAS CHECKED		
NOTE BOOK NO.		

12/6/2006 2:32:50 PM K:\IIS9800\IL75_3P\CADD\GEO_3P\Guardrail_XS_3P_Sheet.dgn

IL RTE 75 (3P)
GUARDRAIL