CONTRACT NO. 66594

F.A. RTE.	SECTION	COUNTY	TOTAL SHEETS	SHEET NO.
5952	Q-BR	GRUNDY	86	28
STA.	TO STA.			
FED. ROAD DIST. NO.	ILLINOIS	FED. AID PROJECT		

PLAN
SURVEYED BY
PLOTTED BY
LAST REVISED DATE
PLT. OF INV. CHECKED BY
CADD FILE NAME
NOTE BOOK
NO.
DATE

PROFILE
SURVEYED
PLOTTED
DRAWN BY
CHECKED BY
LAST REVISED DATE
STRUCTURE NO.
NOTE BOOK
NO.
DATE

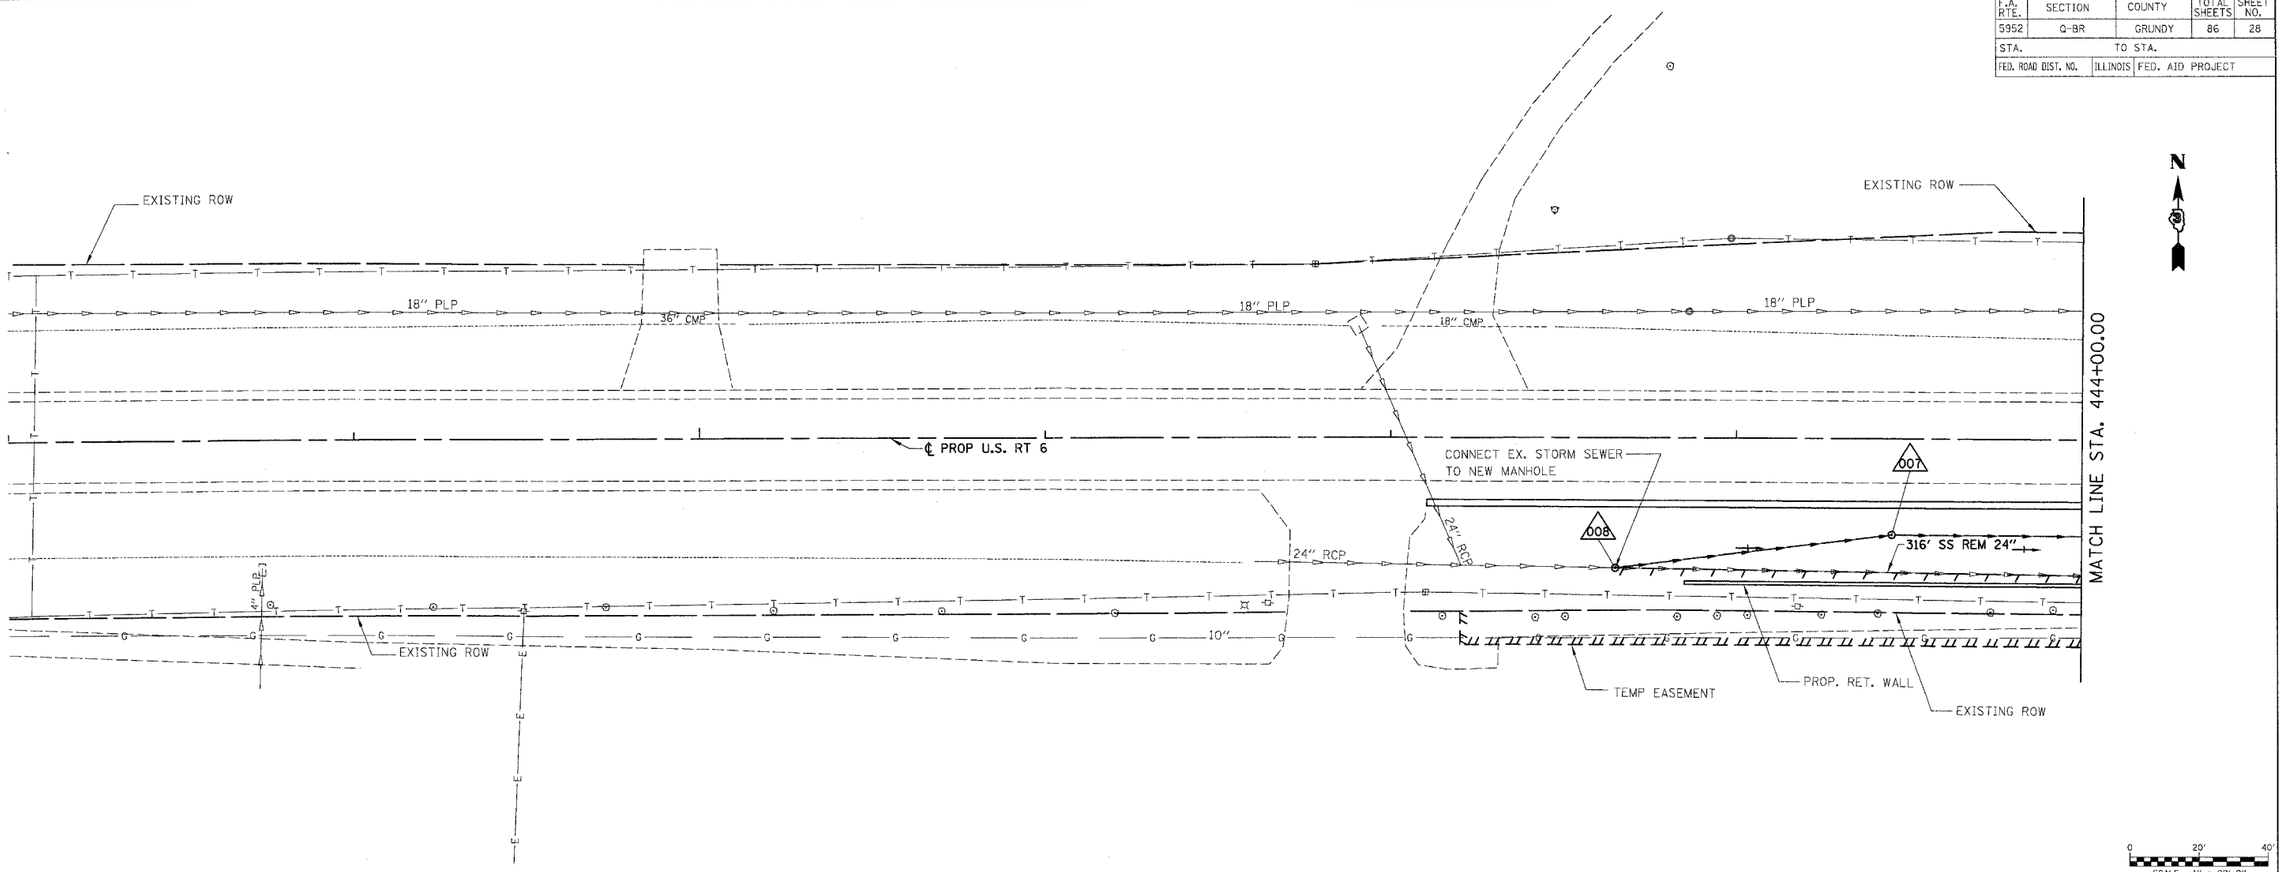

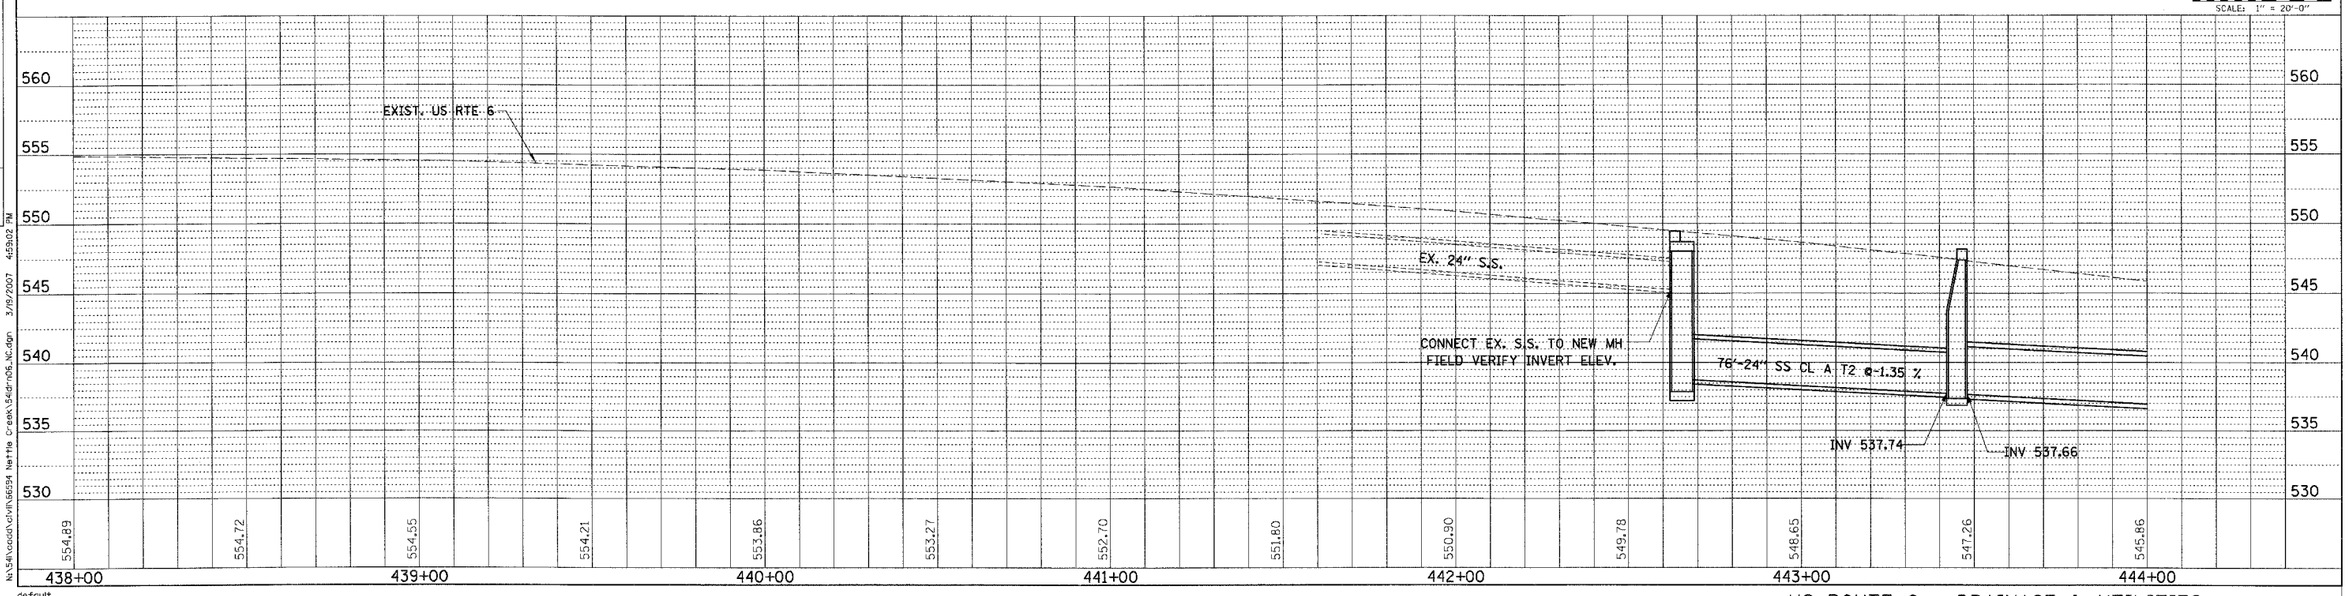

3/8/2007 4:59:02 PM
N:\SHV\cadd\civil\56594 Nettle Creek\54dr-n05-NC.dgn
default

US ROUTE 6 - DRAINAGE & UTILITIES