CONTRACT NO. 66683

FAU RTE	SECTION	COUNTY	TOTAL SHEETS	SHEET NO.
5645	(116,117)RS-3	BUREAU	10	8
FED. ROAD DIST. NO. _	ILLINOIS	FED. AID PROJECT		

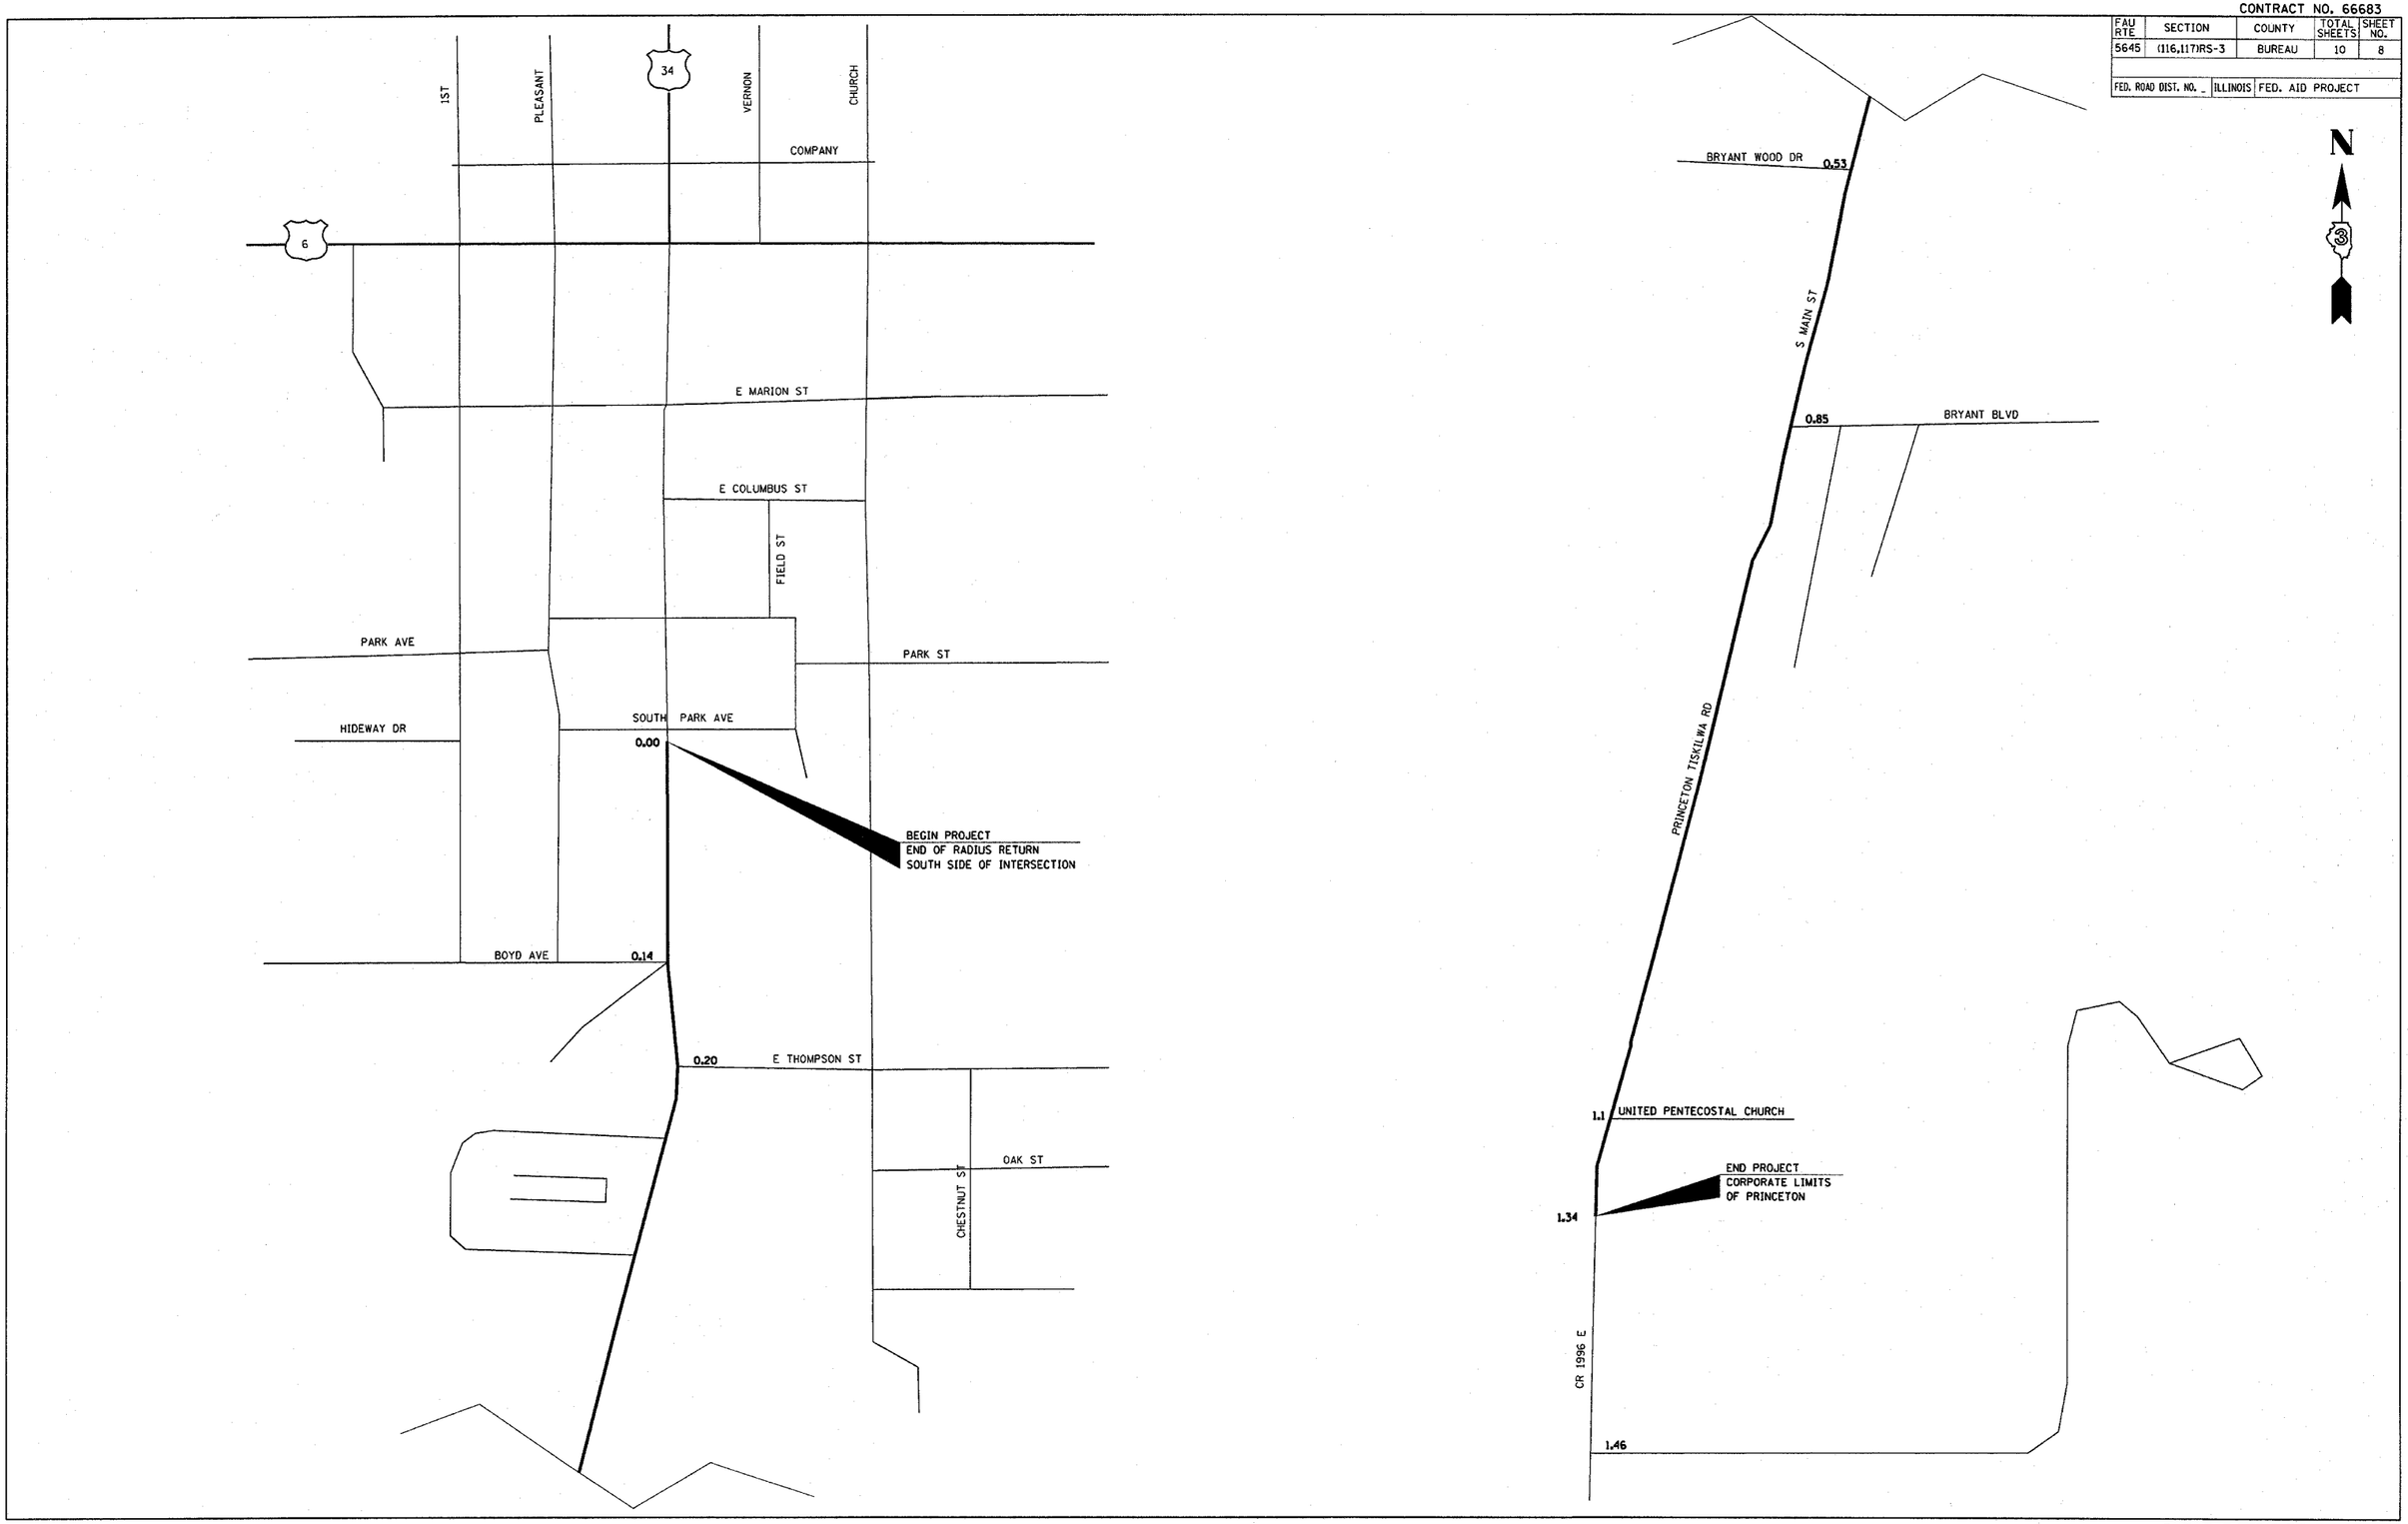

3/23/2007 11:46:48 AM
c:\projects\ed05606\details.dgn

LOCATION MAP