CONTRACT NO. 68367

F.A.I. RTE.	SECTION	COUNTY	TOTAL SHEETS	SHEET NO.
FAI 74	D4 I-74 Landscaping 2007	PEORIA	21	15
STA. ----------	TO STA. ----------			
FED. ROAD DIST. NO. 4	ILLINOIS	FED. AID PROJECT		

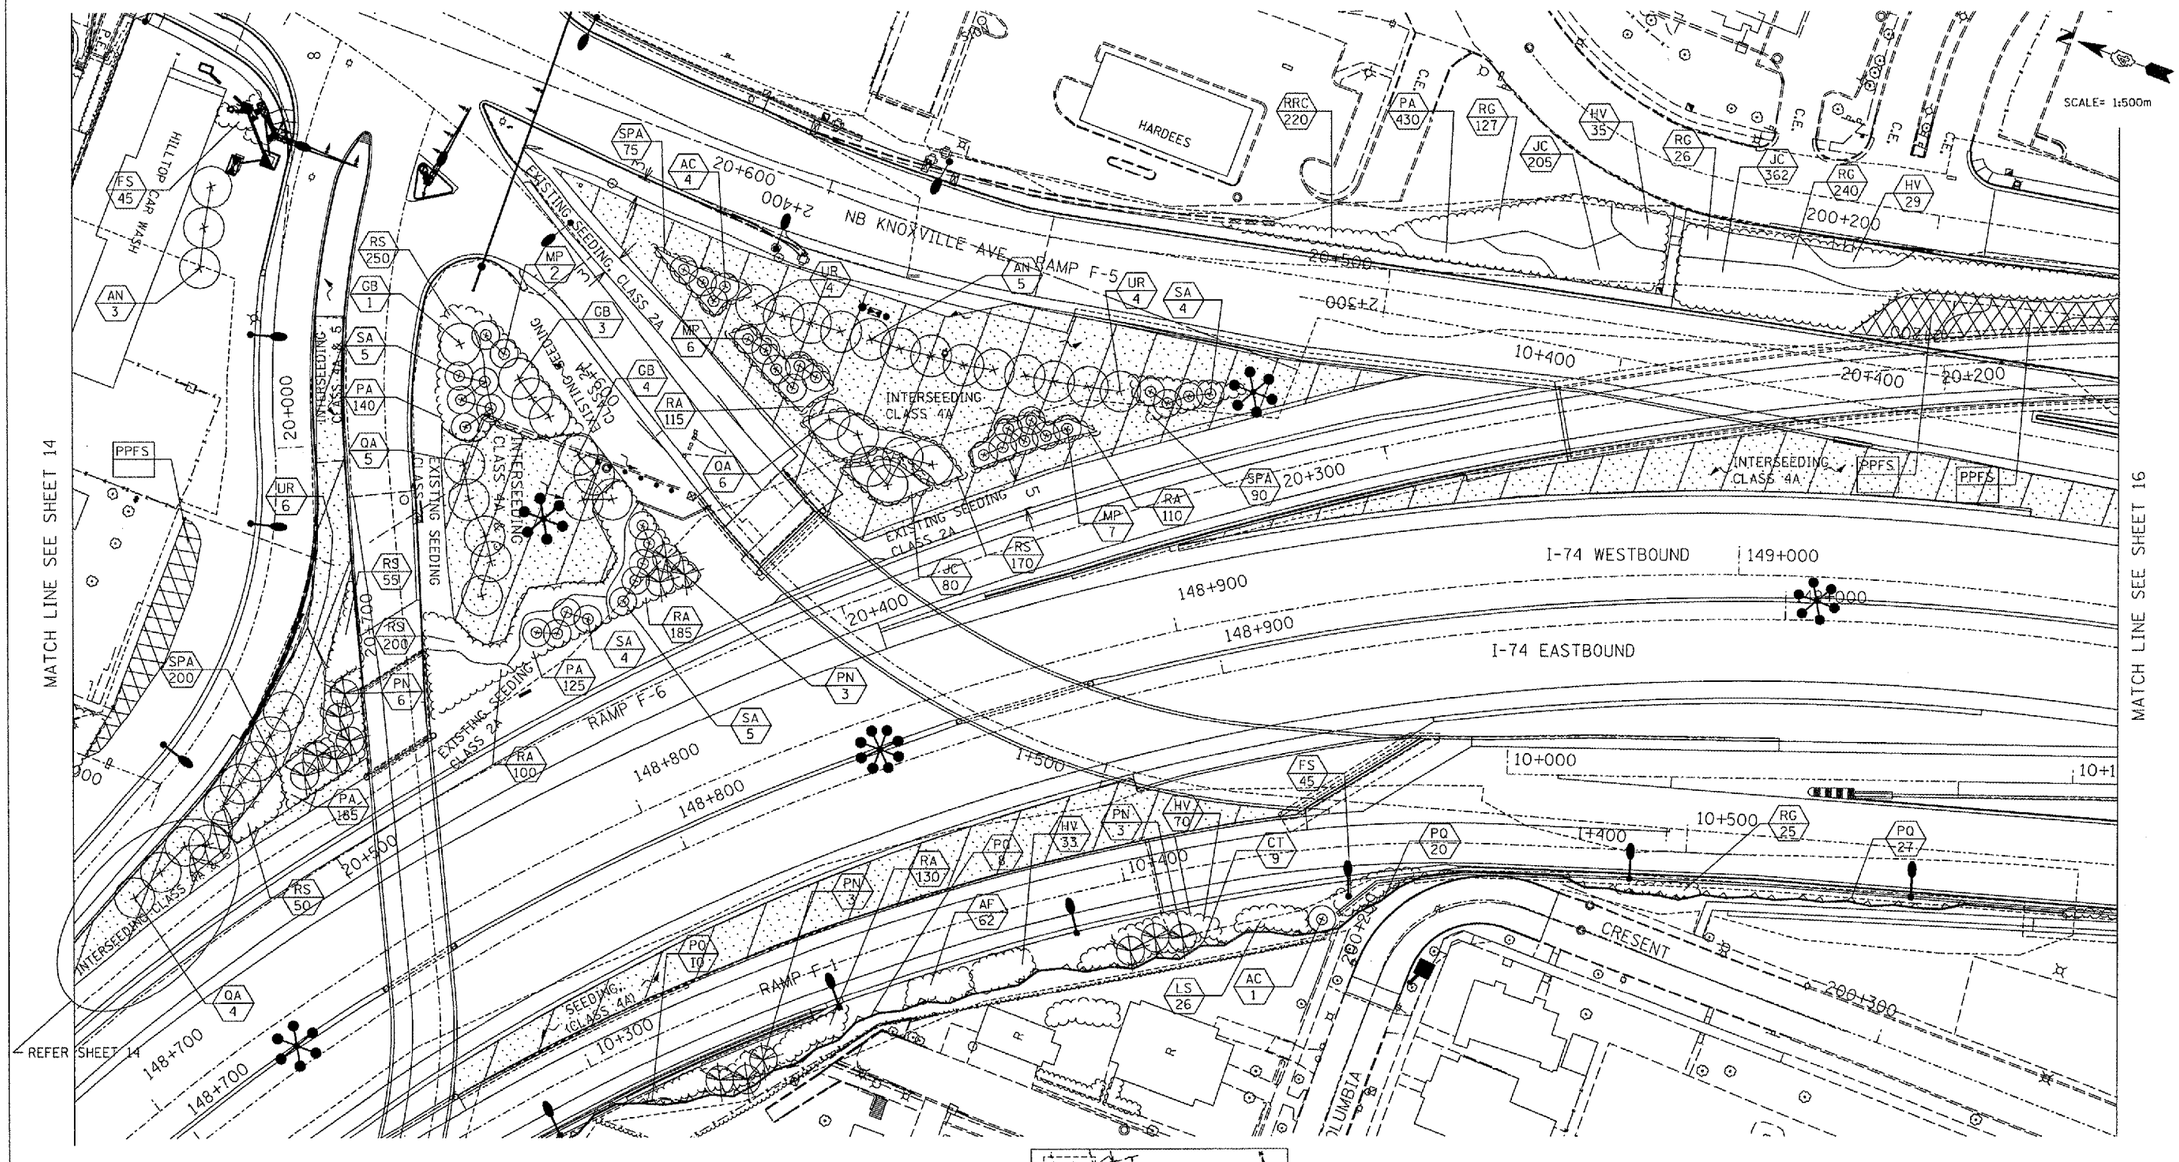

LEGEND

- VINES ON SOUND/ RETAINING WALL
- SHRUBS
- PROPOSED EVERGREEN TREE
- PROPOSED SMALL ORNAMENTAL TREE
- PROPOSED SHADE TREE (5' DIA. MULCH SAUCER-TYP. -FOR ALL TREES & SHRUBS)
- INTERSEEDING, CLASS 4A AND/OR 5
- PERENNIAL PLANTS, FOR SUN
- PPFS PROPOSED PERENNIAL PLANTS, FOR SUN (REFER TO SHEET NO. 9)
- RRC 250 PROPOSED PLANT KEY (REFER SHEET NO.4) PROPOSED QUANTITY OF SPECIFIED PLANT
- PROPOSED IRRIGATION CONNECTION

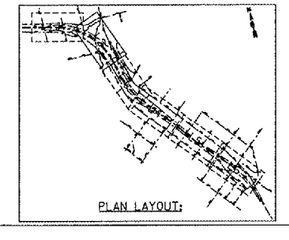

PLAN LAYOUT:

TERRA ENGINEERING LTD.
505 N. LaSalle Street, Suite 250
Chicago, IL 60610.
(312) 467-0123

REVISIONS	
NAME	DATE
FINAL PLAN	05/11/04
PREFINAL PLAN	03/01/04
PRELIMINARY	11/17/03

ILLINOIS DEPARTMENT OF TRANSPORTATION
FAI ROUTE 74 (I-74)

LANDSCAPE - LAYOUT 2

DATE: 07/16/2004

DRAWN BY: KC/DL
CHECKED BY: JB