CONTRACT NO. 68456

F.A.P. RTE.	SECTION	COUNTY	TOTAL SHEETS	SHEET NO.
317	(44,45)RS-5, (46-1)RS-7, 45-(RB,RB-2,BR)1	PEORIA	82	35
FED. ROAD DIST. NO. _	ILLINOIS	FED. AID PROJECT		

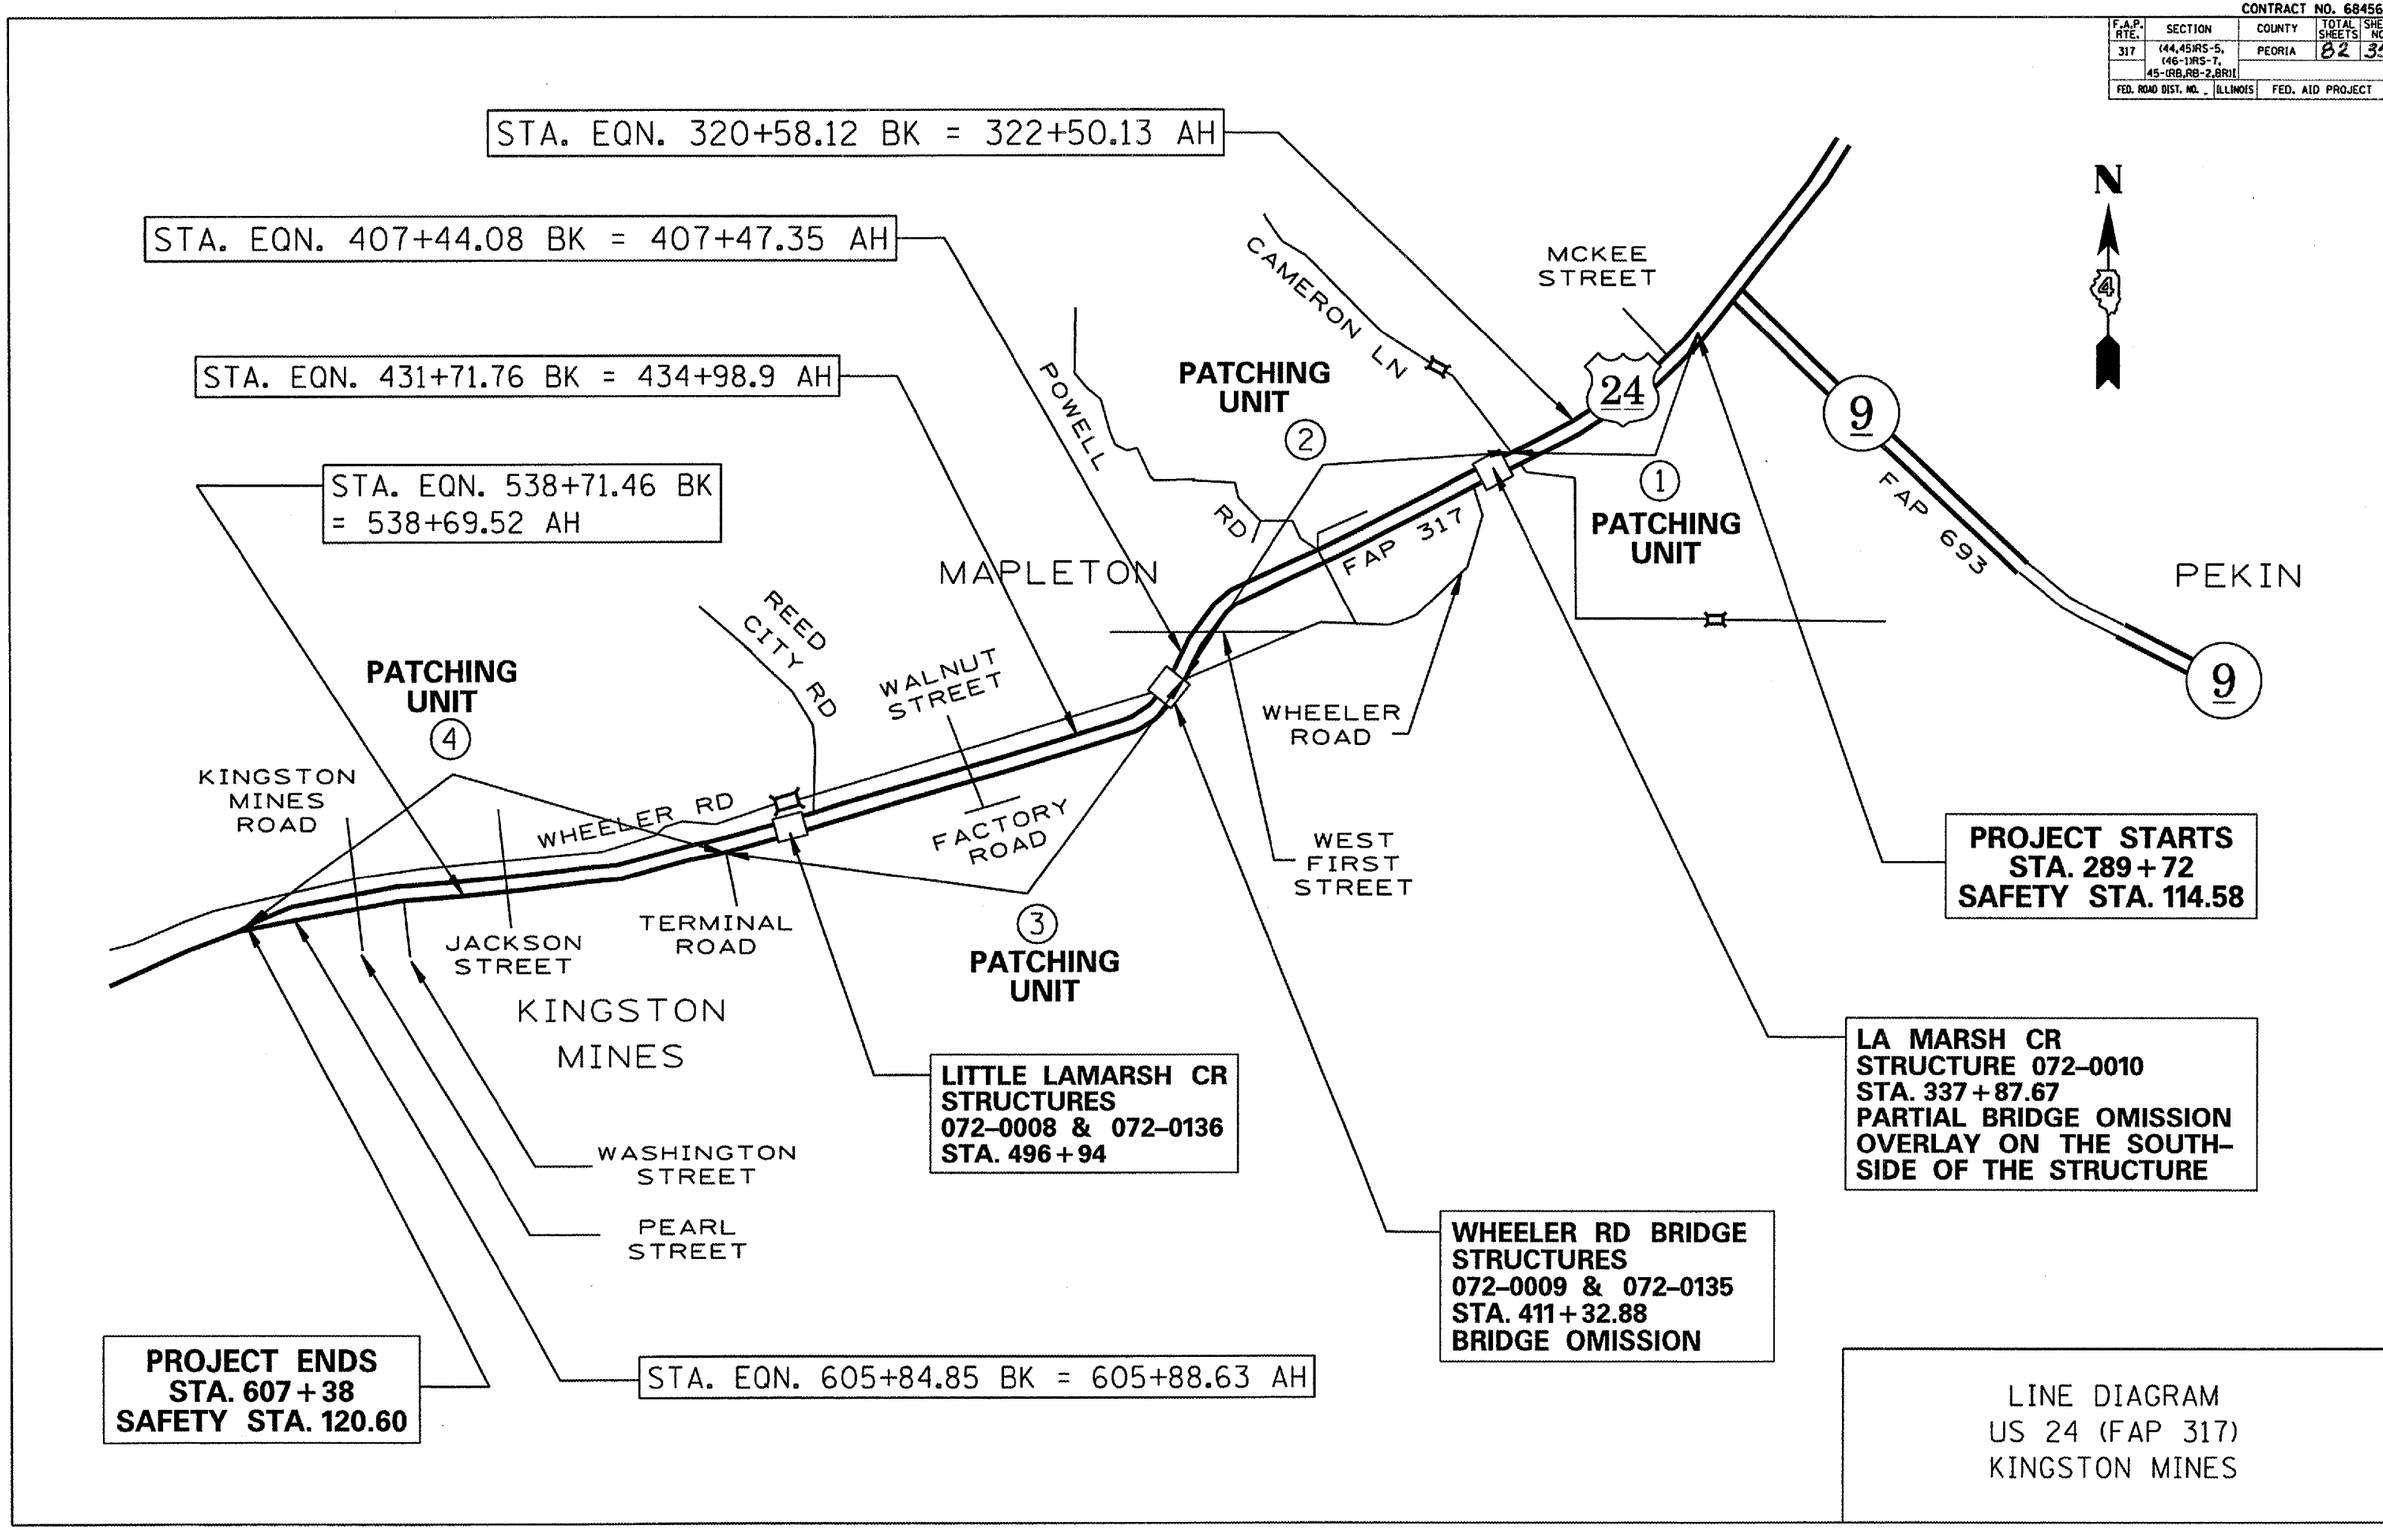

LINE DIAGRAM
US 24 (FAP 317)
KINGSTON MINES

PLOT DATE = 06-07-06
FILE NAME = d:\devon CADD files\dgn