CONTRACT NO. 68602

F.A.P. RTE.	SECTION	COUNTY	TOTAL SHEETS	SHEET NO.
685	*	MCDONOUGH		30
STA. 688+50.0		TO STA. 690+00.0		
FED. ROAD DIST. NO.	ILLINOIS	FED. AID PROJECT		

* D4 CULVERT REPAIR 2007

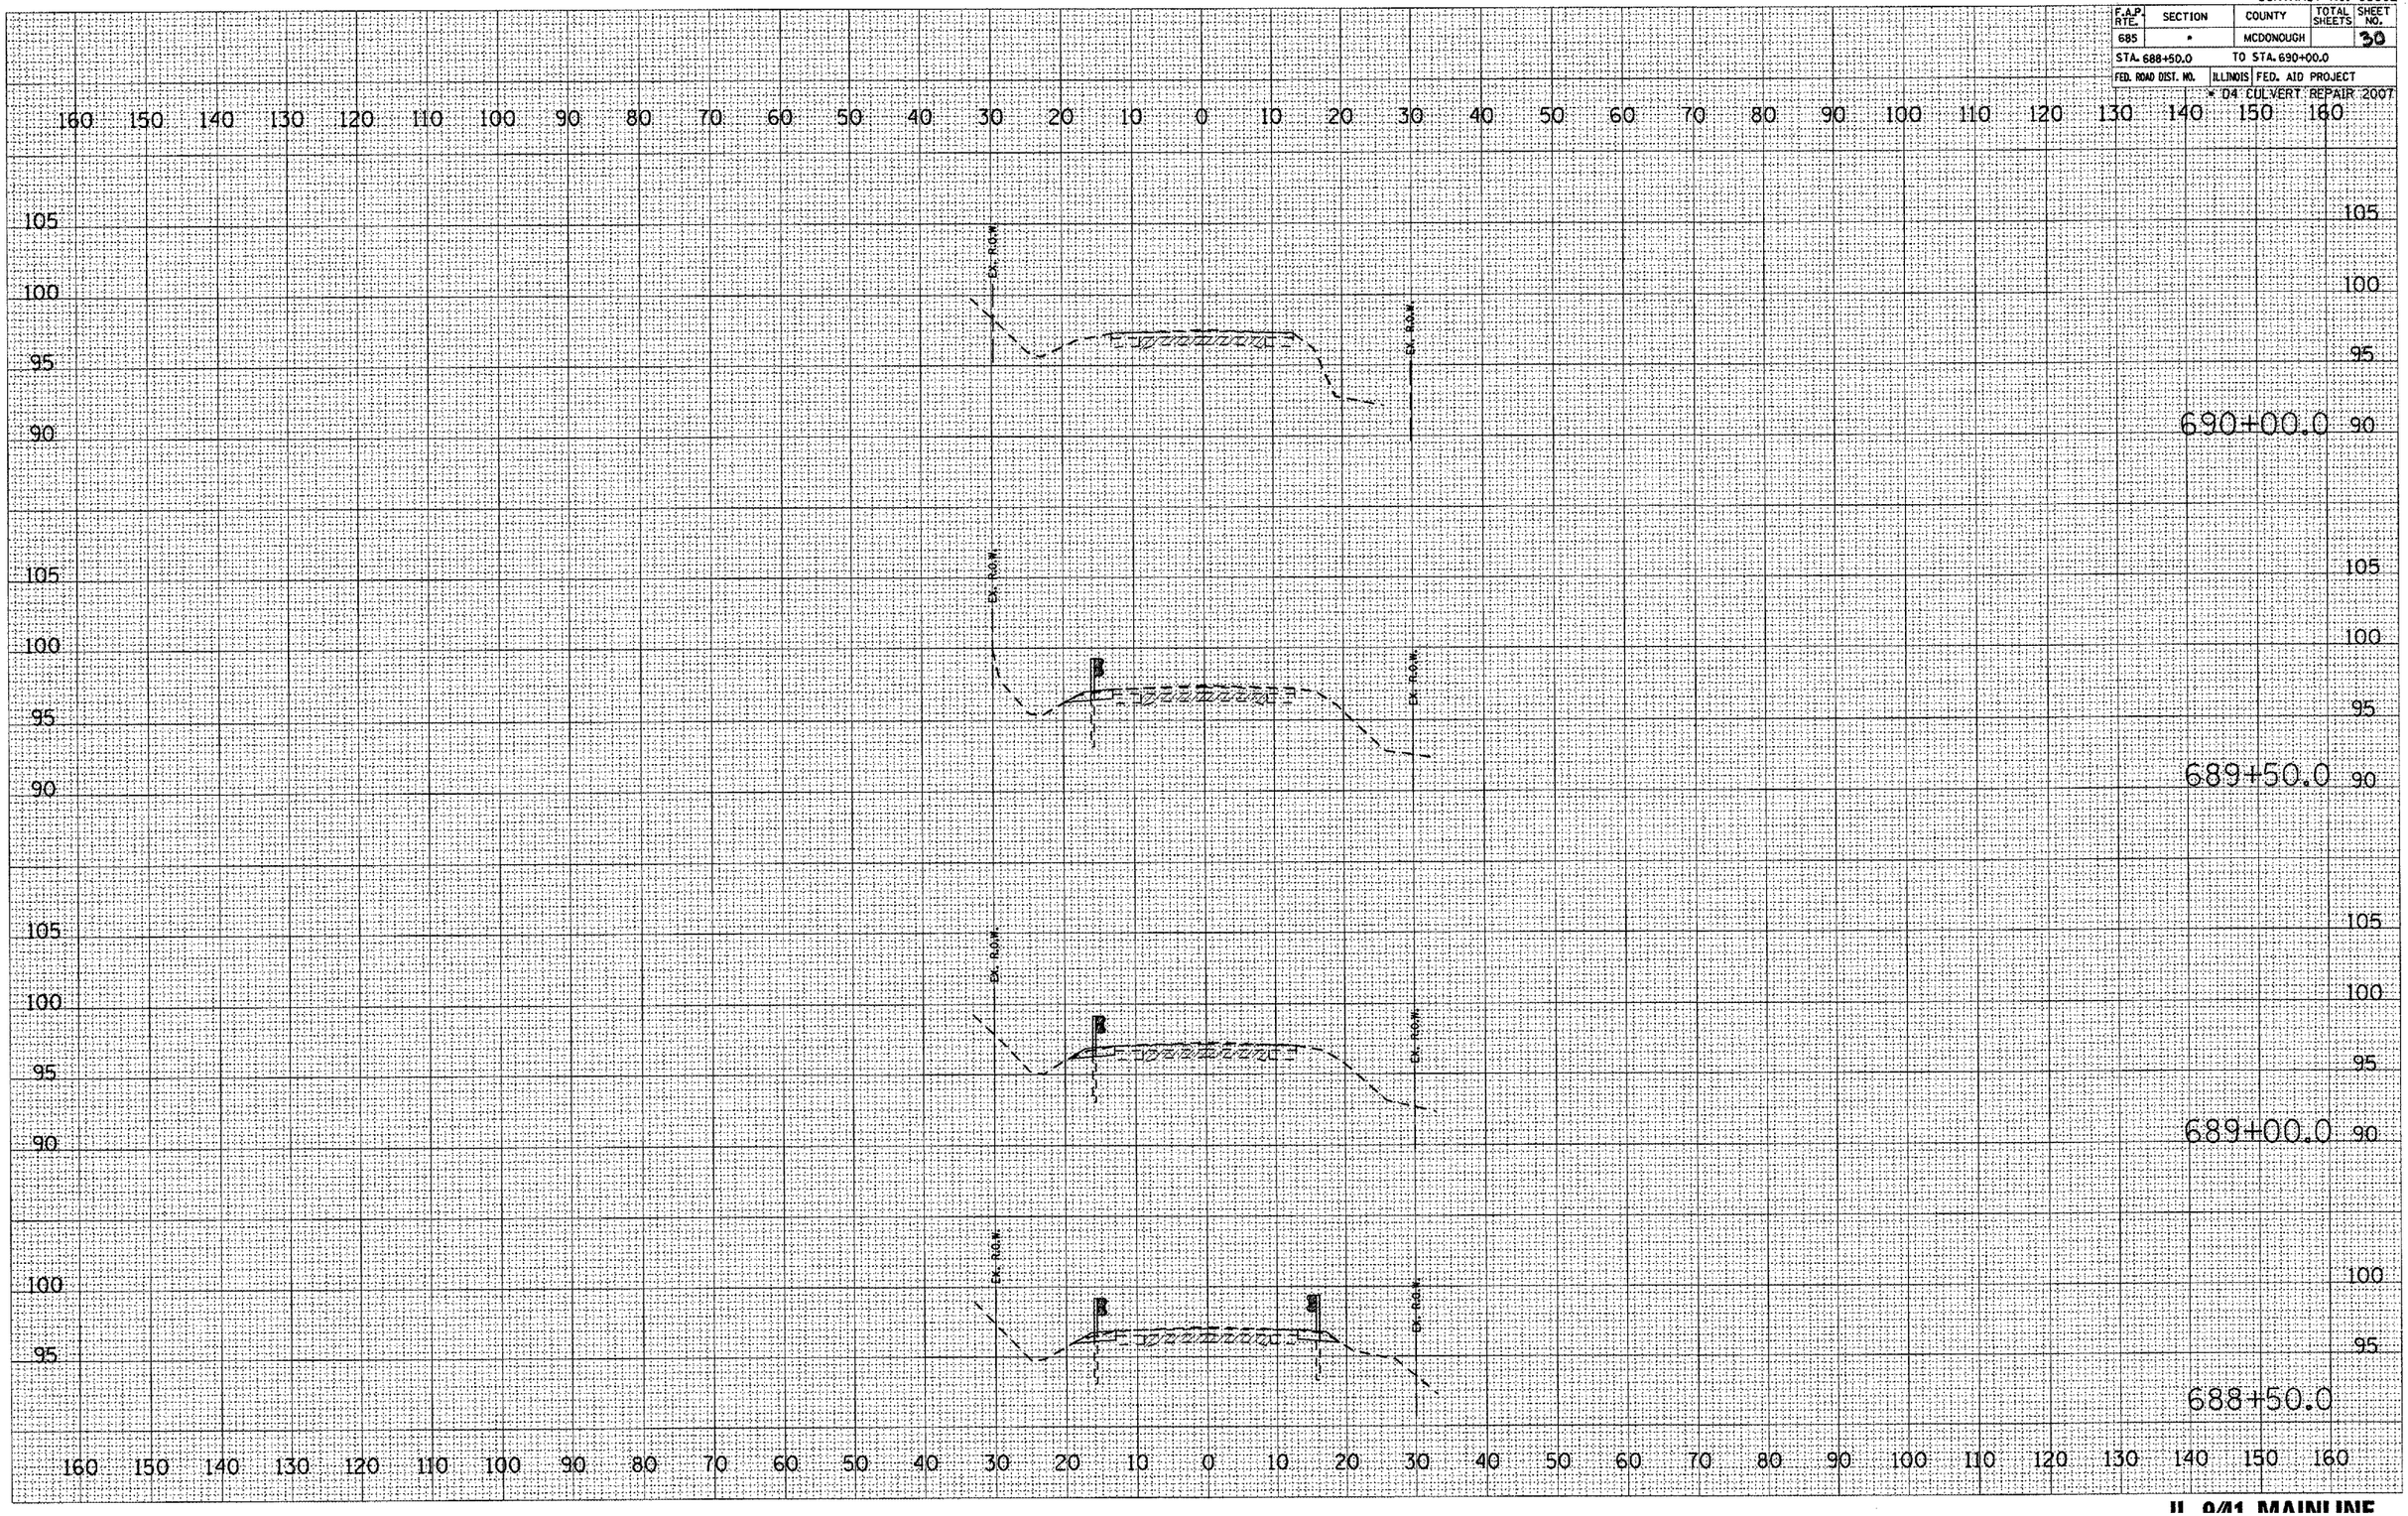

FINAL SURVEY | NOTE BOOK | NO. | SURVEYED | PLOTTED | TEMPLATE | AREAS | AREAS CHECKED | BY | DATE

ORIGINAL SURVEY | NO. | SURVEYED | PLOTTED | AREAS | AREAS CHECKED | BY | DATE

PLOT DATE = 4/6/2007
FILE NAME = S:\GEN\DRAFT\STD&PLNS\SQUAD14\
PLOT SCALE = 21.2037 sf / IN.
USER NAME = bruceba

IL 9/41 MAINLINE