CONTRACT NO. 72847

F.A.P. RTE.	SECTION	COUNTY	TOTAL SHEETS	SHEET NO.
666	(SP-Z)RS-4	SANGAMON	80	9
STA.		TO STA.		
FED. ROAD DIST. NO.	ILLINOIS	FED. AID PROJECT		

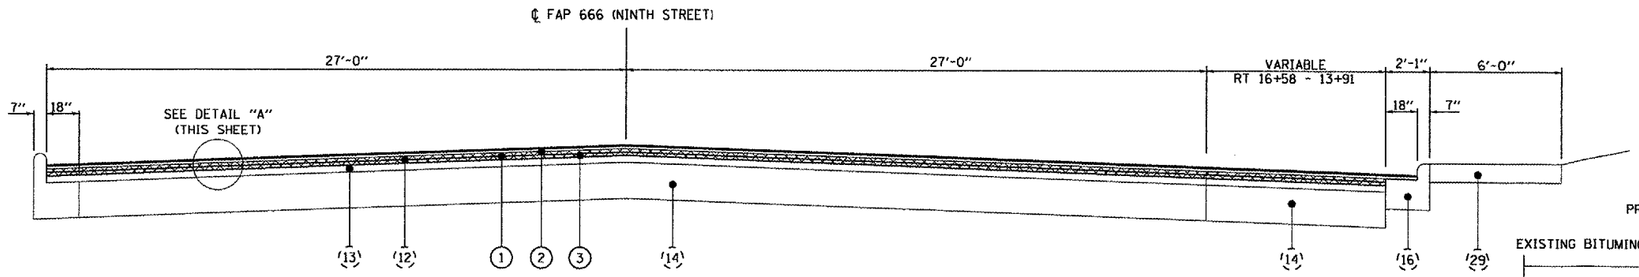

FAP 666 (NINTH STREET)

STA. 12+61.50 TO STA 16+58.00
(COOK STREET TO LAWRENCE AVENUE)

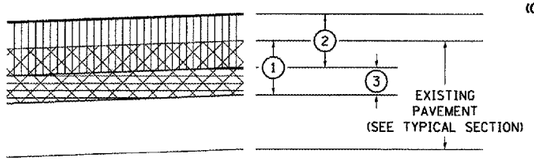

DETAIL "A"

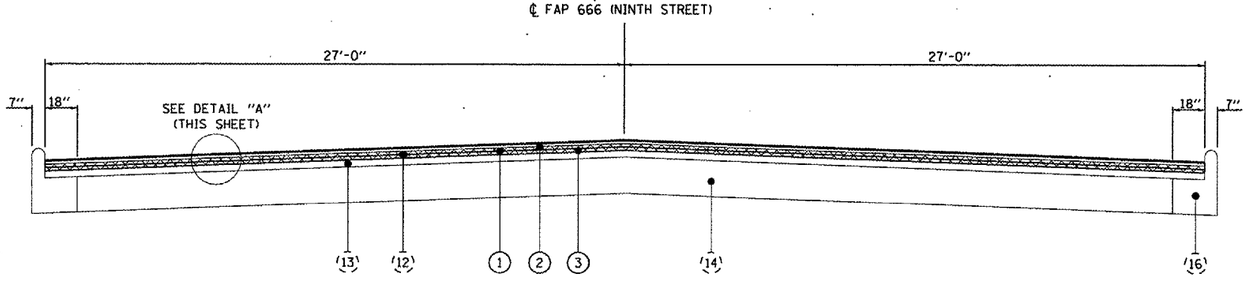

FAP 666 (NINTH STREET)

STA. 16+58.00 TO STA 40+46.14
(LAWRENCE AVENUE TO SOUTH GRAND AVENUE)

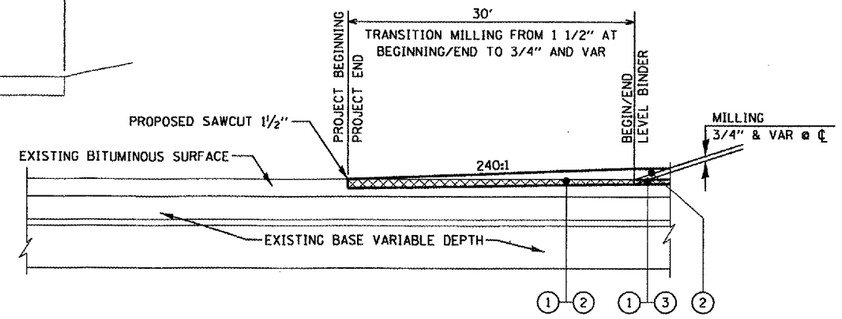

NINTH STREET

PROJECT BEGINNING - STA 54+47.90
PROJECT END - STA 40+46.14

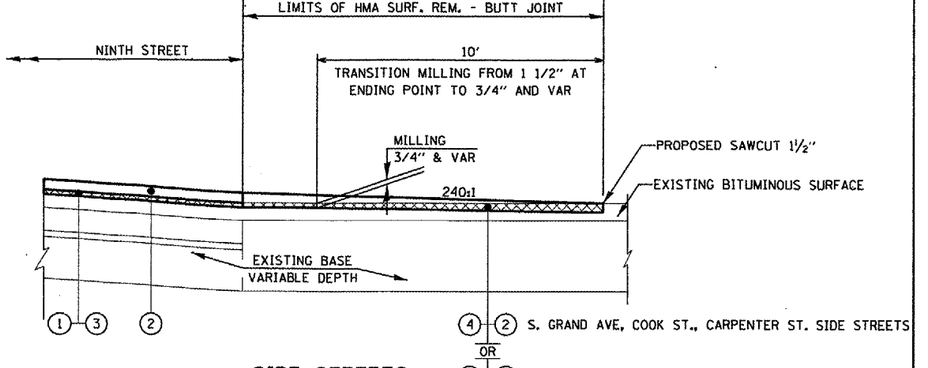

SIDE STREETS

VARIES

EXISTING LEGEND

(1) EXISTING BITUMINOUS CONCRETE OVERLAY	(11) EXISTING PCC SIDEWALK	(21) EXISTING BITUMINOUS RESURFACING ±3"
(2) EXISTING LEVELING BINDER	(12) EXISTING BITUMINOUS CONCRETE SURFACE COURSE, MIX "E", CLASS 1, TYPE 2, 1½"	(22) EXISTING BRICK PAVEMENT ±3"
(3) EXISTING BRICK COURSE	(13) EXISTING BITUMINOUS RESURFACING, 1½"	(23) EXISTING CONCRETE BASE ±6"
(4) EXISTING SAND CUSHION 1"	(14) EXISTING P.C.C. PAVEMENT, 8"	(24) EXISTING BRICK ±2½"
(5) EXISTING CONCRETE BASE COURSE 7"	(15) EXISTING P.C.C. PAVEMENT, 10"	(25) EXISTING BRICK ±3¾"
(6) EXISTING CONCRETE BASE COURSE	(16) EXISTING CONCRETE CURB AND GUTTER	(26) EXISTING SAND ±3/4"
(7) EXISTING CONCRETE CURB TYPE B	(17) EXISTING BRICK PAVEMENT OVER 6" CONC. BASE	(27) EXISTING SAND ±1¾"
(8) EXISTING COMBINATION CONCRETE CURB & GUTTER TYPE B-6.24 (MODIFIED)	(18) EXISTING 4" GRANULAR SUB-BASE	(28) EXISTING P.C.C. CONCRETE WIDENING ±7"
(9) EXISTING EXPANSION TIE ANCHORS 3/4 "	(19) EXISTING CONCRETE CURB	(29) EXISTING P.C.C. SIDEWALK, 4"
(10) EXISTING # 4 TIE BARS	(20) EXISTING BITUMINOUS RESURFACING ±2½"	(30) EXISTING RAIL

PROPOSED LEGEND

1. PROPOSED HOT-MIX ASPHALT SURFACE REMOVAL, VARIABLE DEPTH
2. PROPOSED POLYMERIZED HOT-MIX ASPHALT SURFACE COURSE, MIX "D", N70 1½"
3. PROPOSED LEVELING BINDER (MACHINE METHOD), N70 ¾"
4. PROPOSED HOT-MIX ASPHALT SURFACE REMOVAL - BUTT JOINT
5. PROPOSED INCIDENTAL HOT-MIX ASPHALT SURFACING

TO BE REMOVED

REVISIONS NAME	DATE

ILLINOIS DEPARTMENT OF TRANSPORTATION

TYPICAL SECTIONS

FAP 666 (I-55 BUS. LOOP - NINTH STREET)

SCALE: VERT. NONE
HORIZ. NONE
DATE 07/25/06

DRAWN BY BDS
CHECKED BY SRD

PLOT DATE = 2/15/2007
FILE NAME = e:\projects\d0585303\tb_final\ninth-typicalsections.dgn
PLOT SCALE = 42.353 ' / IN.
USER NAME = laughlin1

SUB