CONTRACT NO. 72900

F.A.P RTE.	SECTION	COUNTY	TOTAL SHEETS	SHEET NO.
320	•	LOGAN	111	40
STA.		TO STA.		
FED. ROAD DIST. NO.	ILLINOIS	FED. AID PROJECT		

• 103 & 22(I.N.TS)

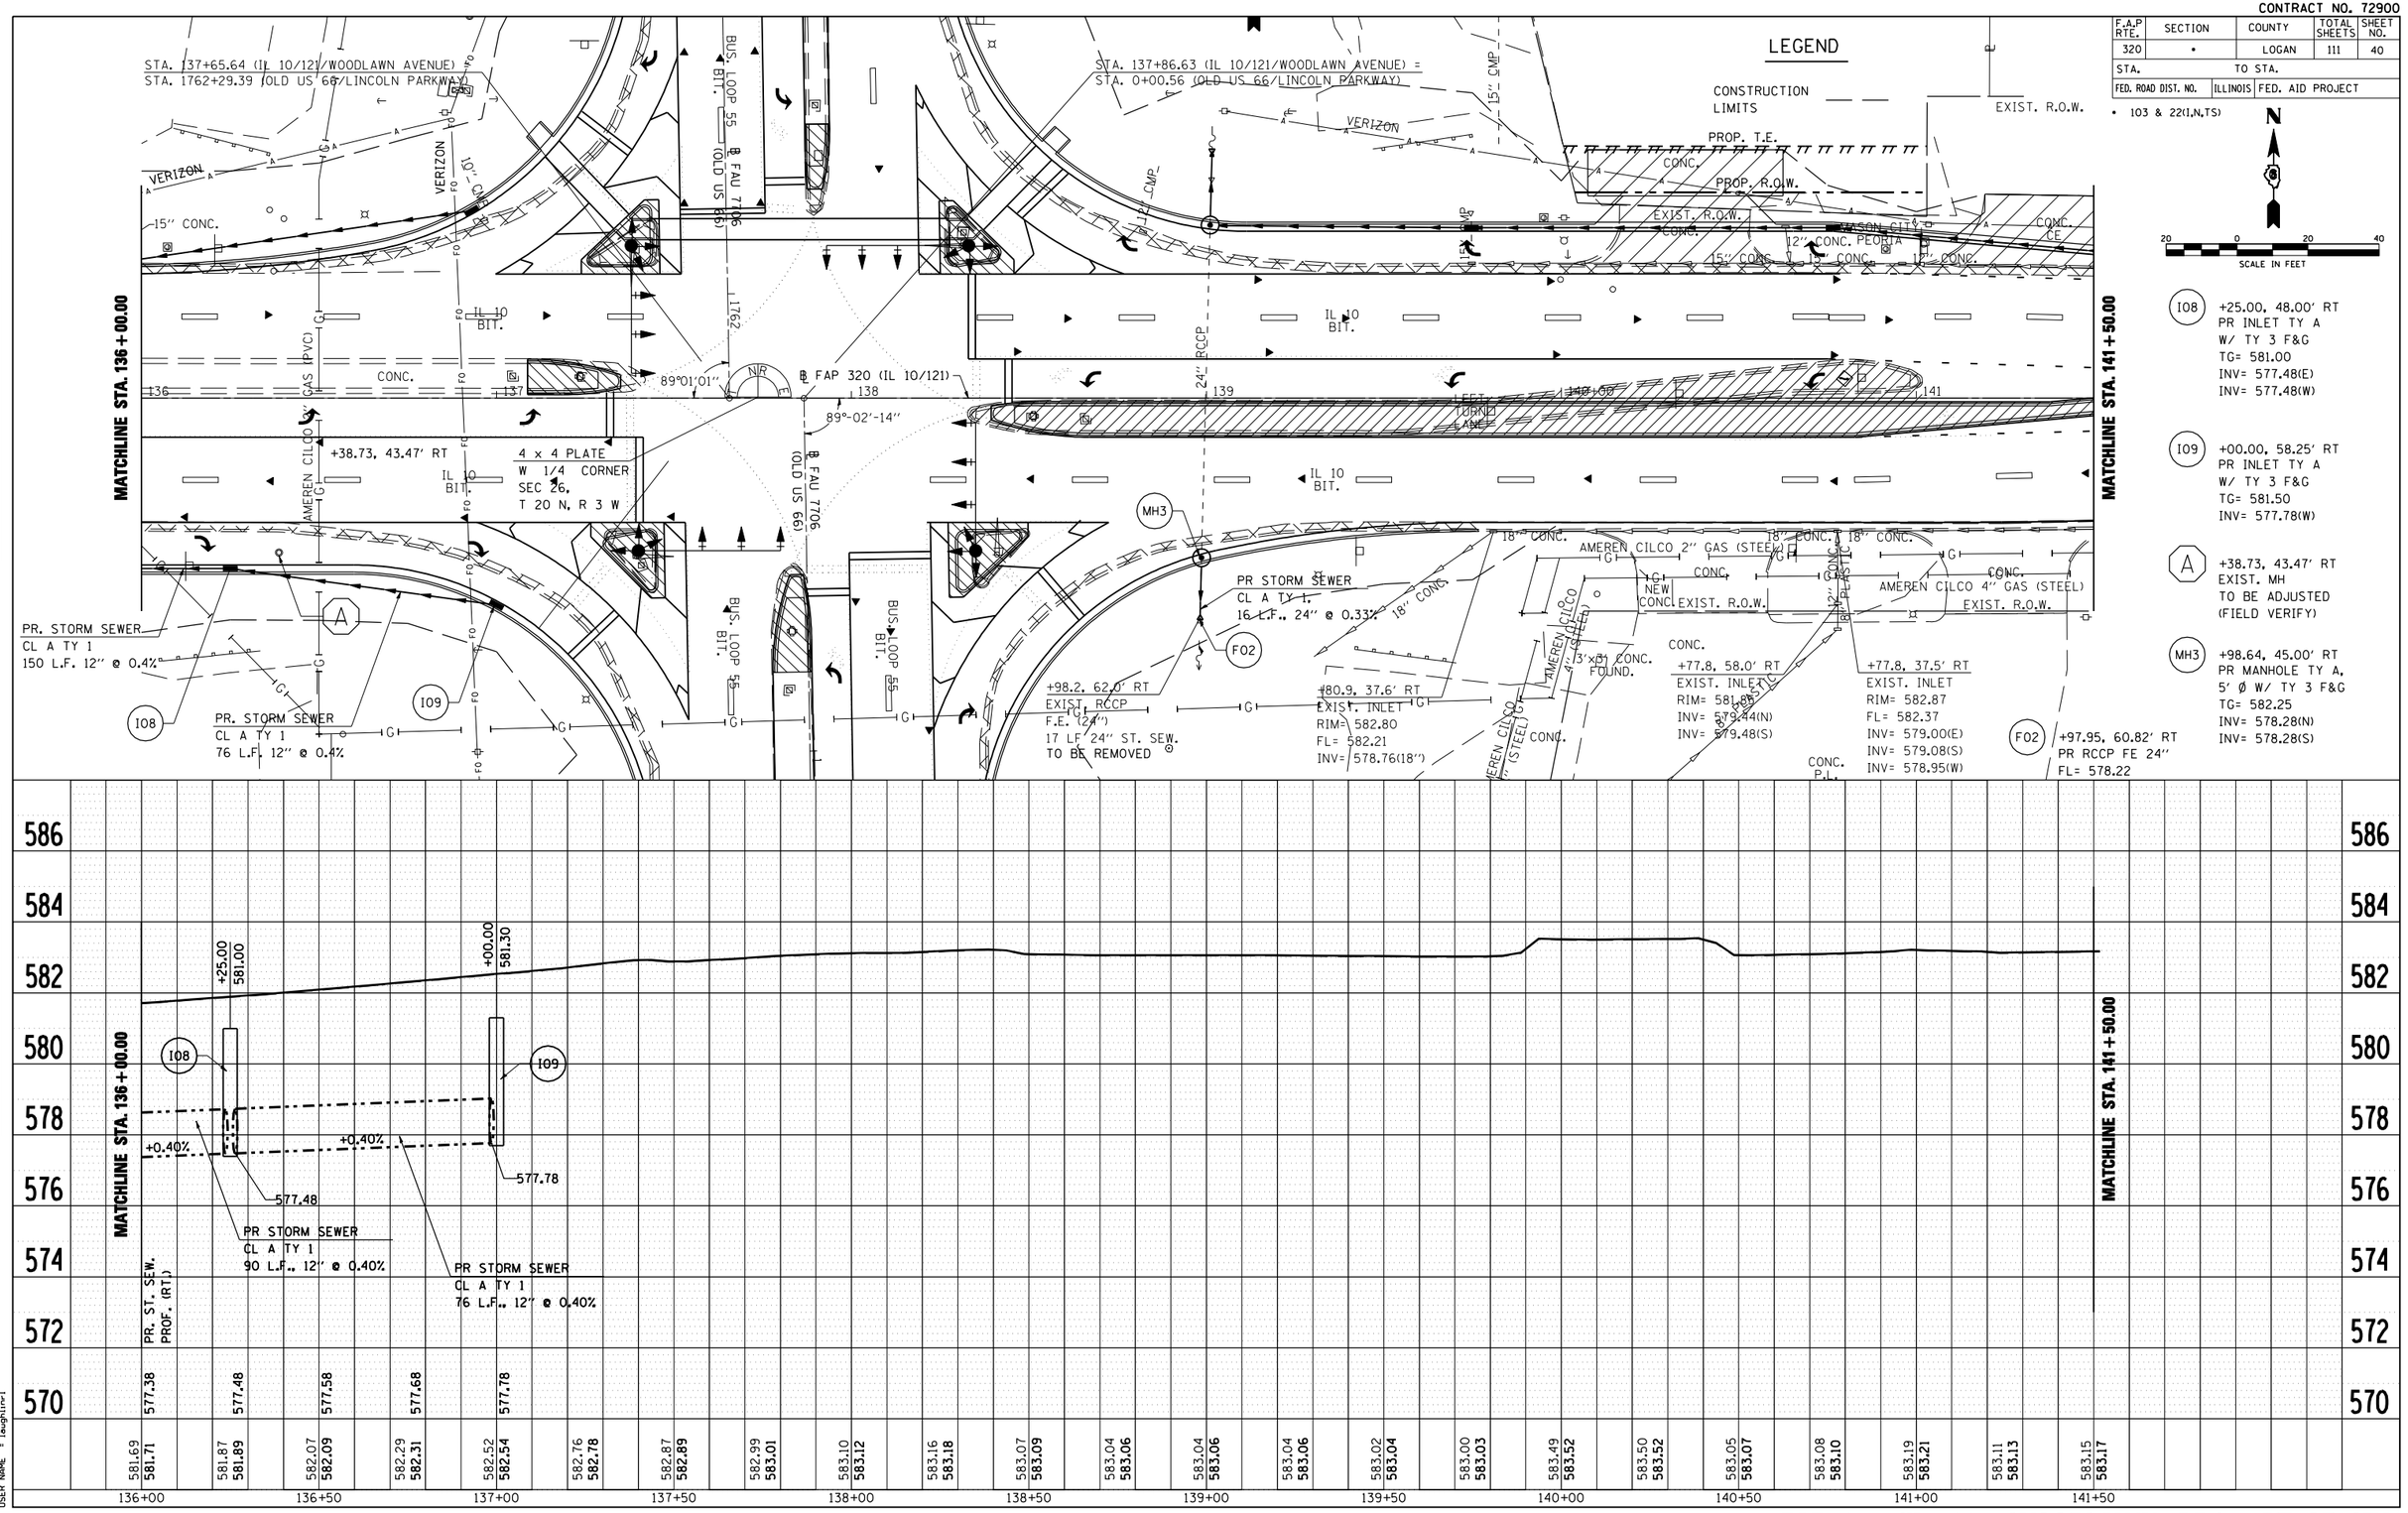

PLAN
SURVEYED
PLOTTED
ALIGNMENT CHECKED
ELEV. OF W.P. CHECKED
NOTE BOOK
NO.
DGN FILE NAME
BY
DATE

PROFILE
SURVEYED
PLOTTED
GRADES CHECKED
BENCH MARK
NOTE BOOK
NO.
DATUM: NGVD
BY
DATE

PLOT DATE = 3/20/2007
FILE NAME = c:\pw_projects\d653304\sht&pdr-ngi101.dgn
PLOT SCALE = 1 IN. = 20 FT. IN.
USER NAME = Keughlirv1

FAP 320 (IL 10/121/WOODLAWN RD.) – RT. OF STA.