CONTRACT NO. 72900

F.A.P RTE.	SECTION	COUNTY	TOTAL SHEETS	SHEET NO.
320		LOGAN	111	90
STA.		TO STA.		
FED. ROAD DIST. NO.	ILLINOIS	FED. AID PROJECT		

FINAL SURVEY — NOTE BOOK — NO. — SURVEYED — PLOTTED — TYPED — AREAS — AREAS CHECKED — BY — DATE

ORIGINAL SURVEY — NOTE BOOK — NO. — SURVEYED — PLOTTED — TYPED — AREAS — AREAS CHECKED — BY — DATE

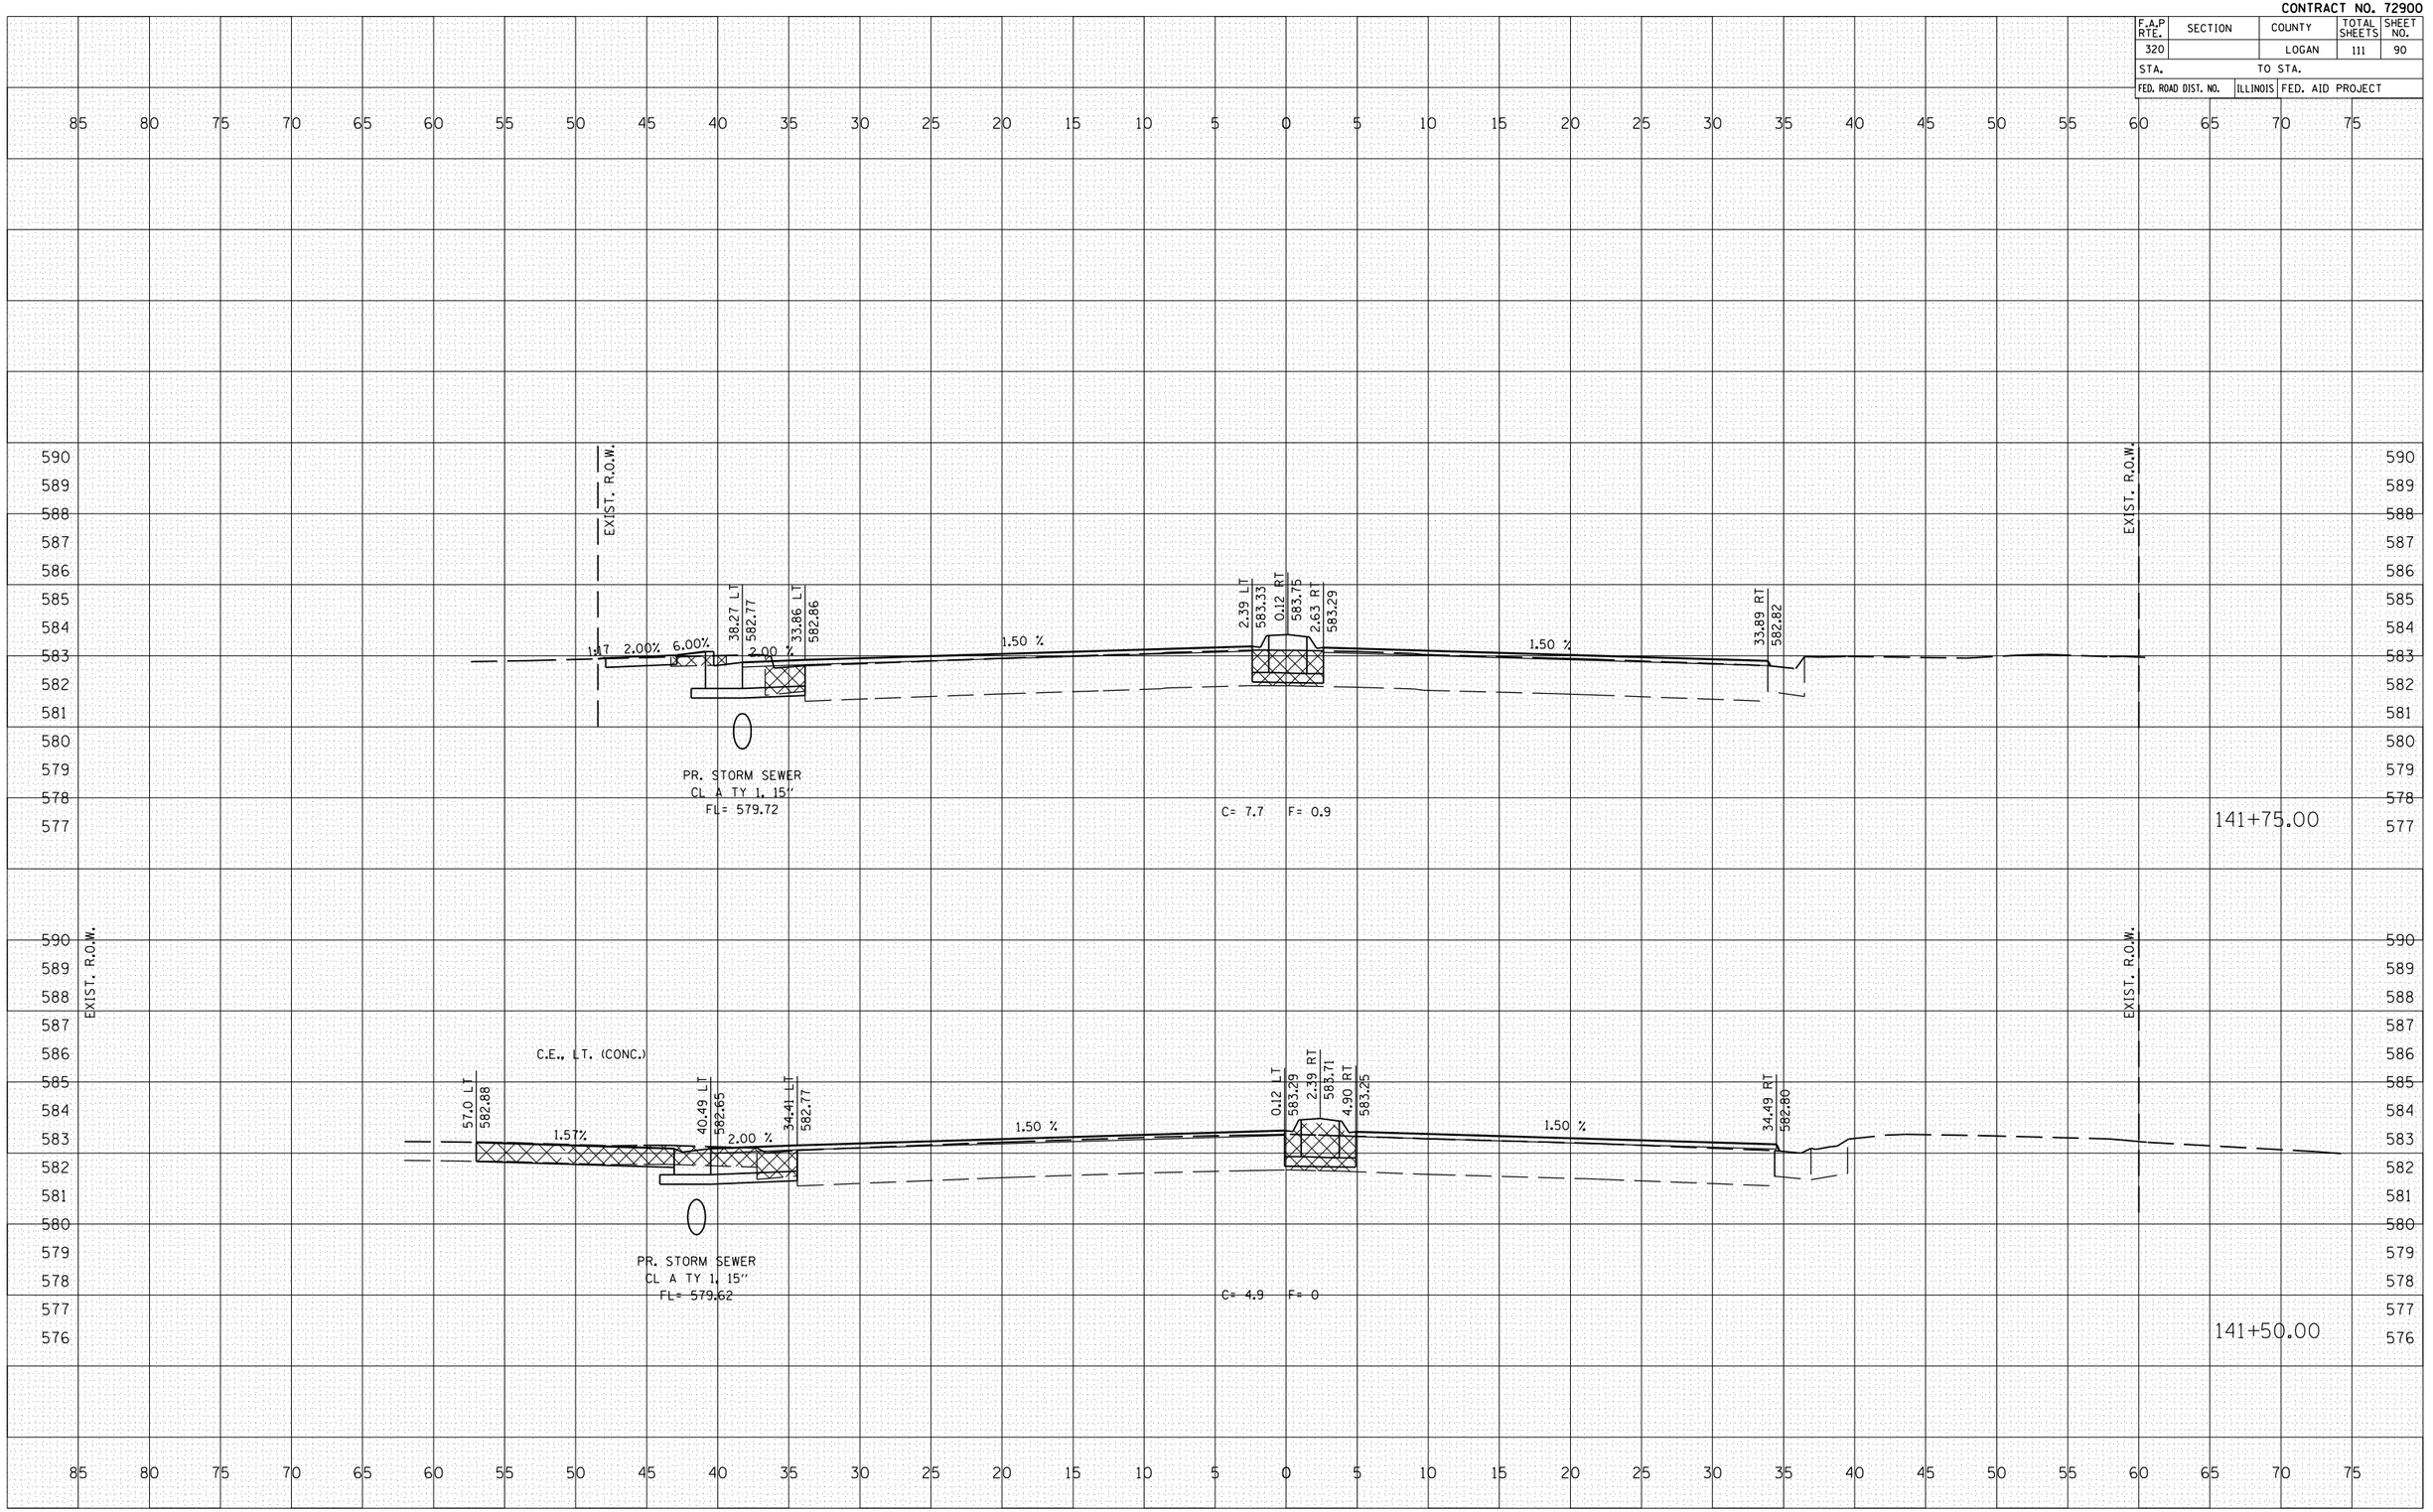

PLOT DATE = 3/20/2007
FILE NAME = c:\prgesis\vb653084\vsd002\new\sd002new.dgn
PLOT SCALE = 10.5882 ' / IN.
USER NAME = laughlin-l

FAP 320 (IL 10/IL 121 WOODLAWN RD.)