CONTRACT NO.72900

F.A.U RTE.	SECTION	COUNTY	TOTAL SHEETS	SHEET NO.
7706	-	LOGAN	111	108
STA. 4+00.00		TO STA. 4+50.00		
FED. ROAD DIST. NO.	ILLINOIS	FED. AID PROJECT		

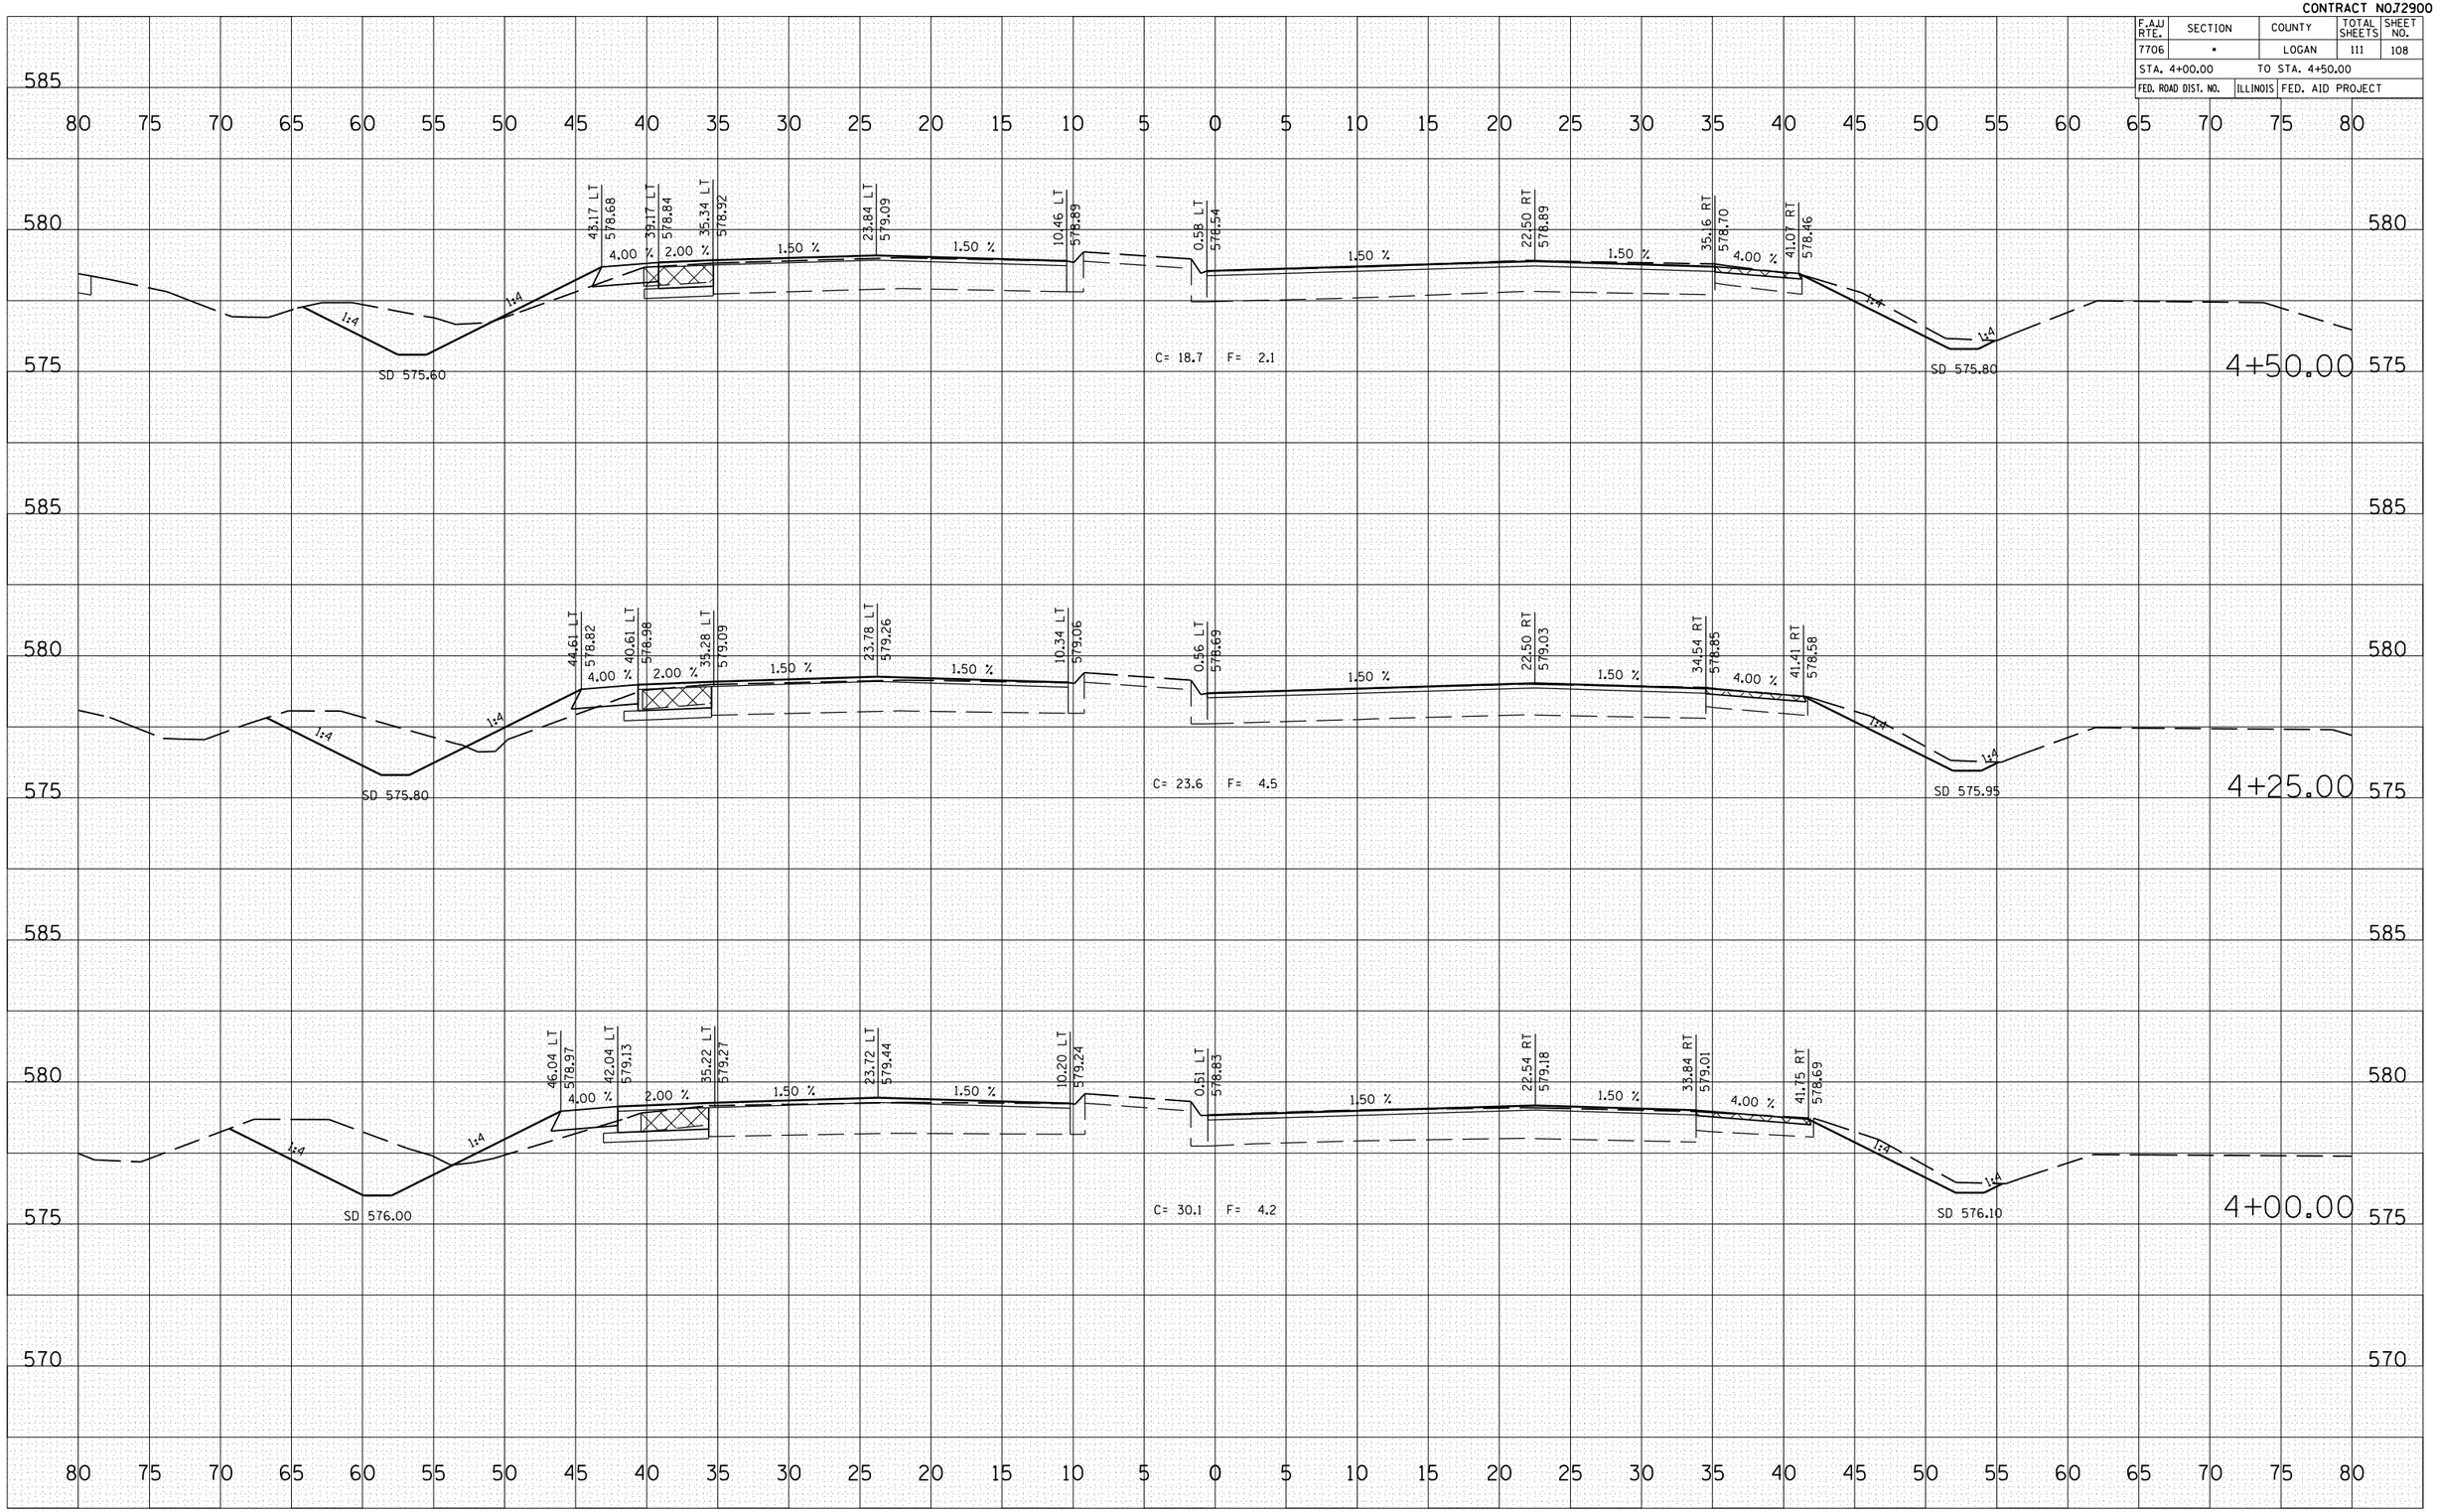

FINAL SURVEY	NOTE BOOK	NO.	BY	DATE
SURVEYED				
PLOTTED				
TRANSFERRED				
AREAS				
AREAS CHECKED				

ORIGINAL SURVEY	NOTE BOOK	NO.	BY	DATE
SURVEYED				
PLOTTED				
TRANSFERRED				
AREAS				
AREAS CHECKED				

PLOT DATE = 3/20/2007
FILE NAME = c:\prg\gecs1\d053304\ss0066a\sec108.dgn
PLOT SCALE = 10.5882 ' / IN.
USER NAME = laughlin-l

FAU 7706 (OLD US 66) LINCOLN, IL