CONTRACT NO. 74003

F.A.P RTE.	SECTION	COUNTY	TOTAL SHEETS	SHEET NO.
*	**	***	68	11
STA. 716+50.00		TO STA.722+50.00		
FED. ROAD DIST. NO.	ILLINOIS	FED. AID PROJECT		

* FAP 332 (IL 1); FAP 328 (US 45)
** 101B-1; (BBR-1)B-1
*** WABASH / WAYNE

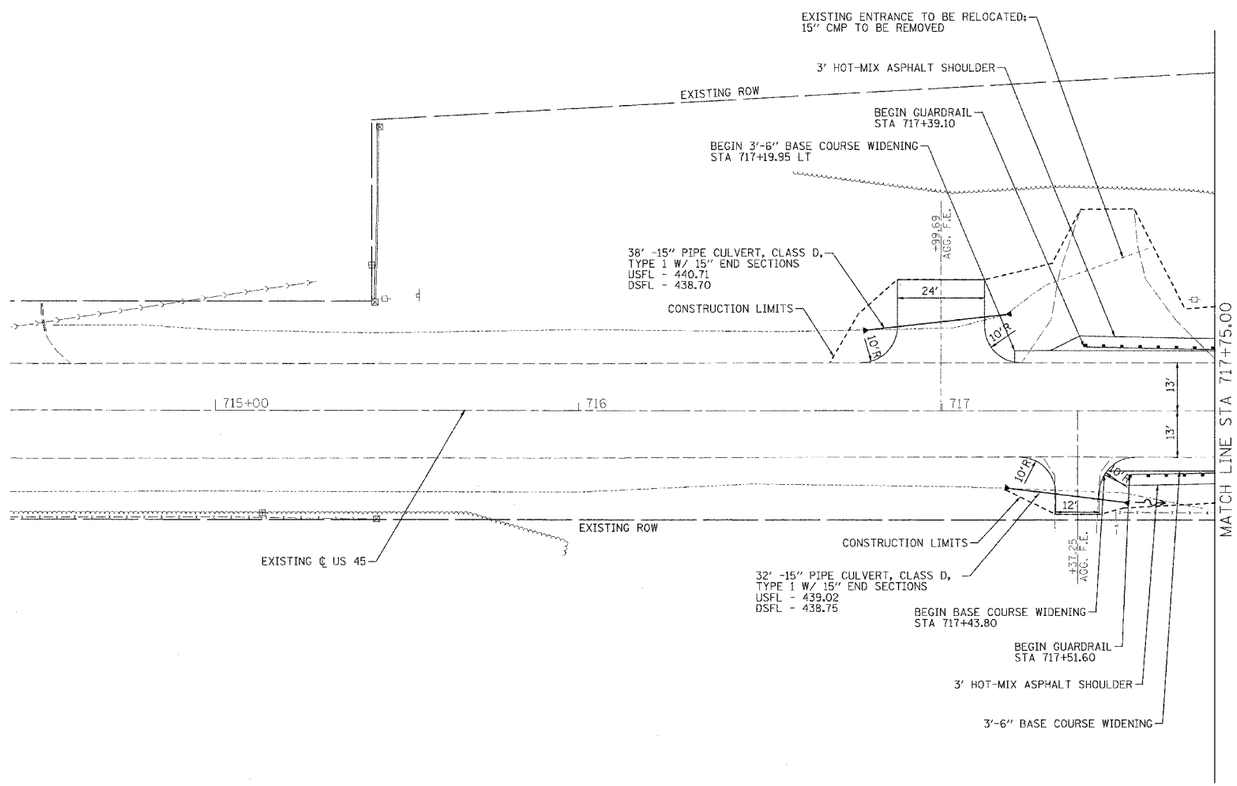

20 10 0 20 40
SCALE IN FEET

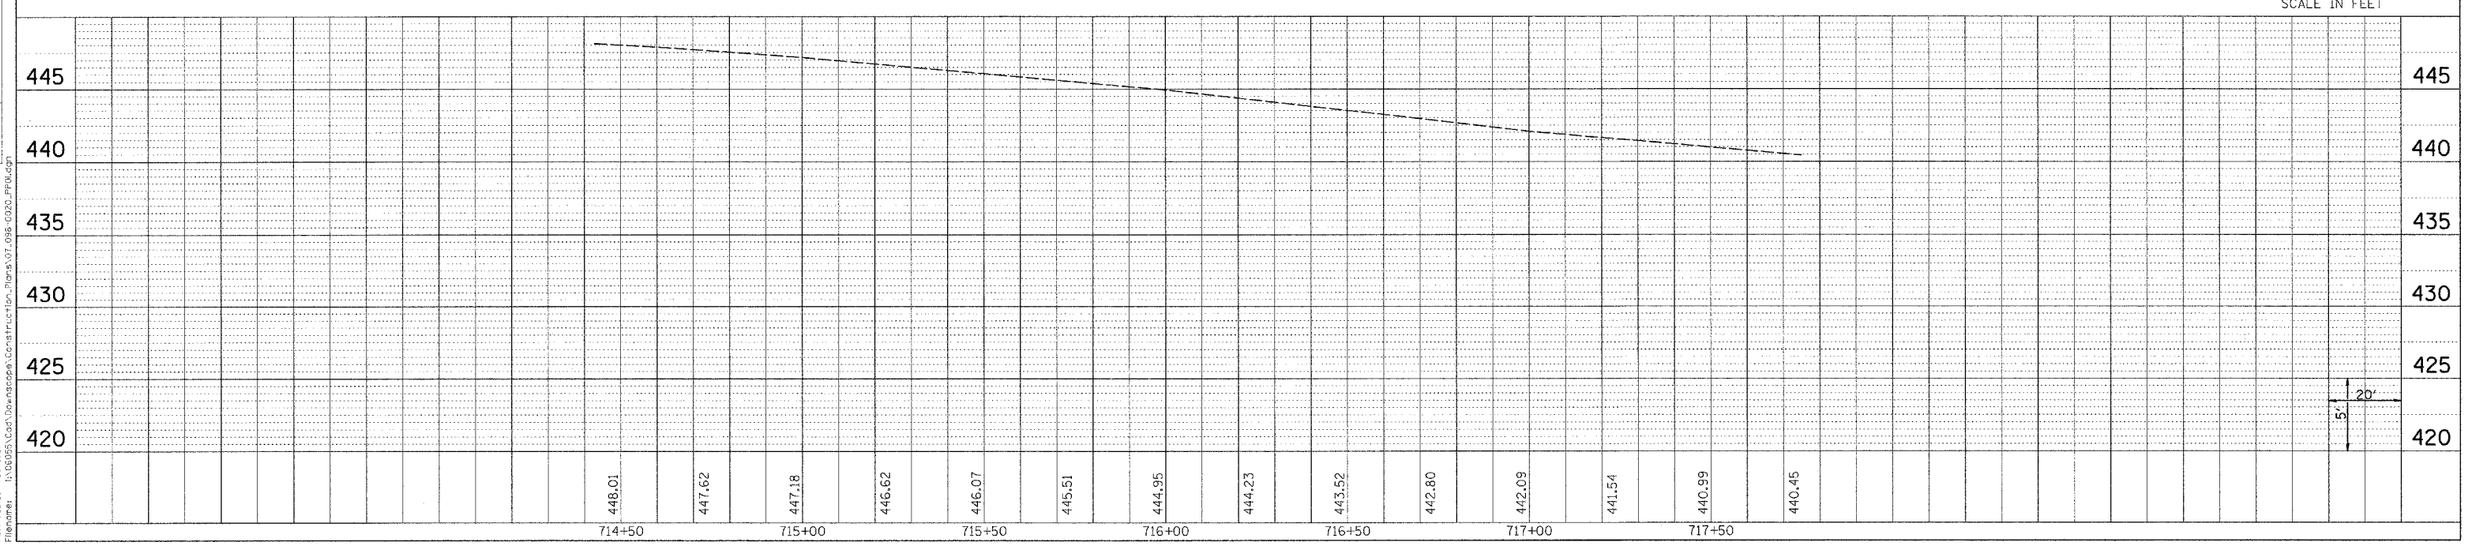

PLAN
NOTE BOOK NO.
SURVEYED
PLOTTED
ALIGNMENT CHECKED
RT. OF WAY CHECKED
PLAN FILE NAME
BY
DATE

PROFILE
NOTE BOOK NO.
SURVEYED
PLOTTED
GRADES CHECKED
BRIDGE NO. ED
PROFILE NOVAFNS DRVD
BY
DATE

Plot Date: 3/7/2007
Plot Time: 10:45:51 AM
Plotted By: smuentrich
Pen Table: idot.tbl
Filename: I:\0095\Cad\Drawings\Construction_Plans\07-095-0020_PP06.dgn

SN 096-0020 (ENDSLEY CREEK) PLAN & PROFILE