CONTRACT NO. 74003

F.A.P. RTE.	SECTION	COUNTY	TOTAL SHEETS	SHEET NO.
328	(8BR-1)B-1	WAYNE	68	34
STA. 717+50.00		TO STA. 718+50.00		
FED. ROAD DIST. NO.	ILLINOIS	FED. AID PROJECT		

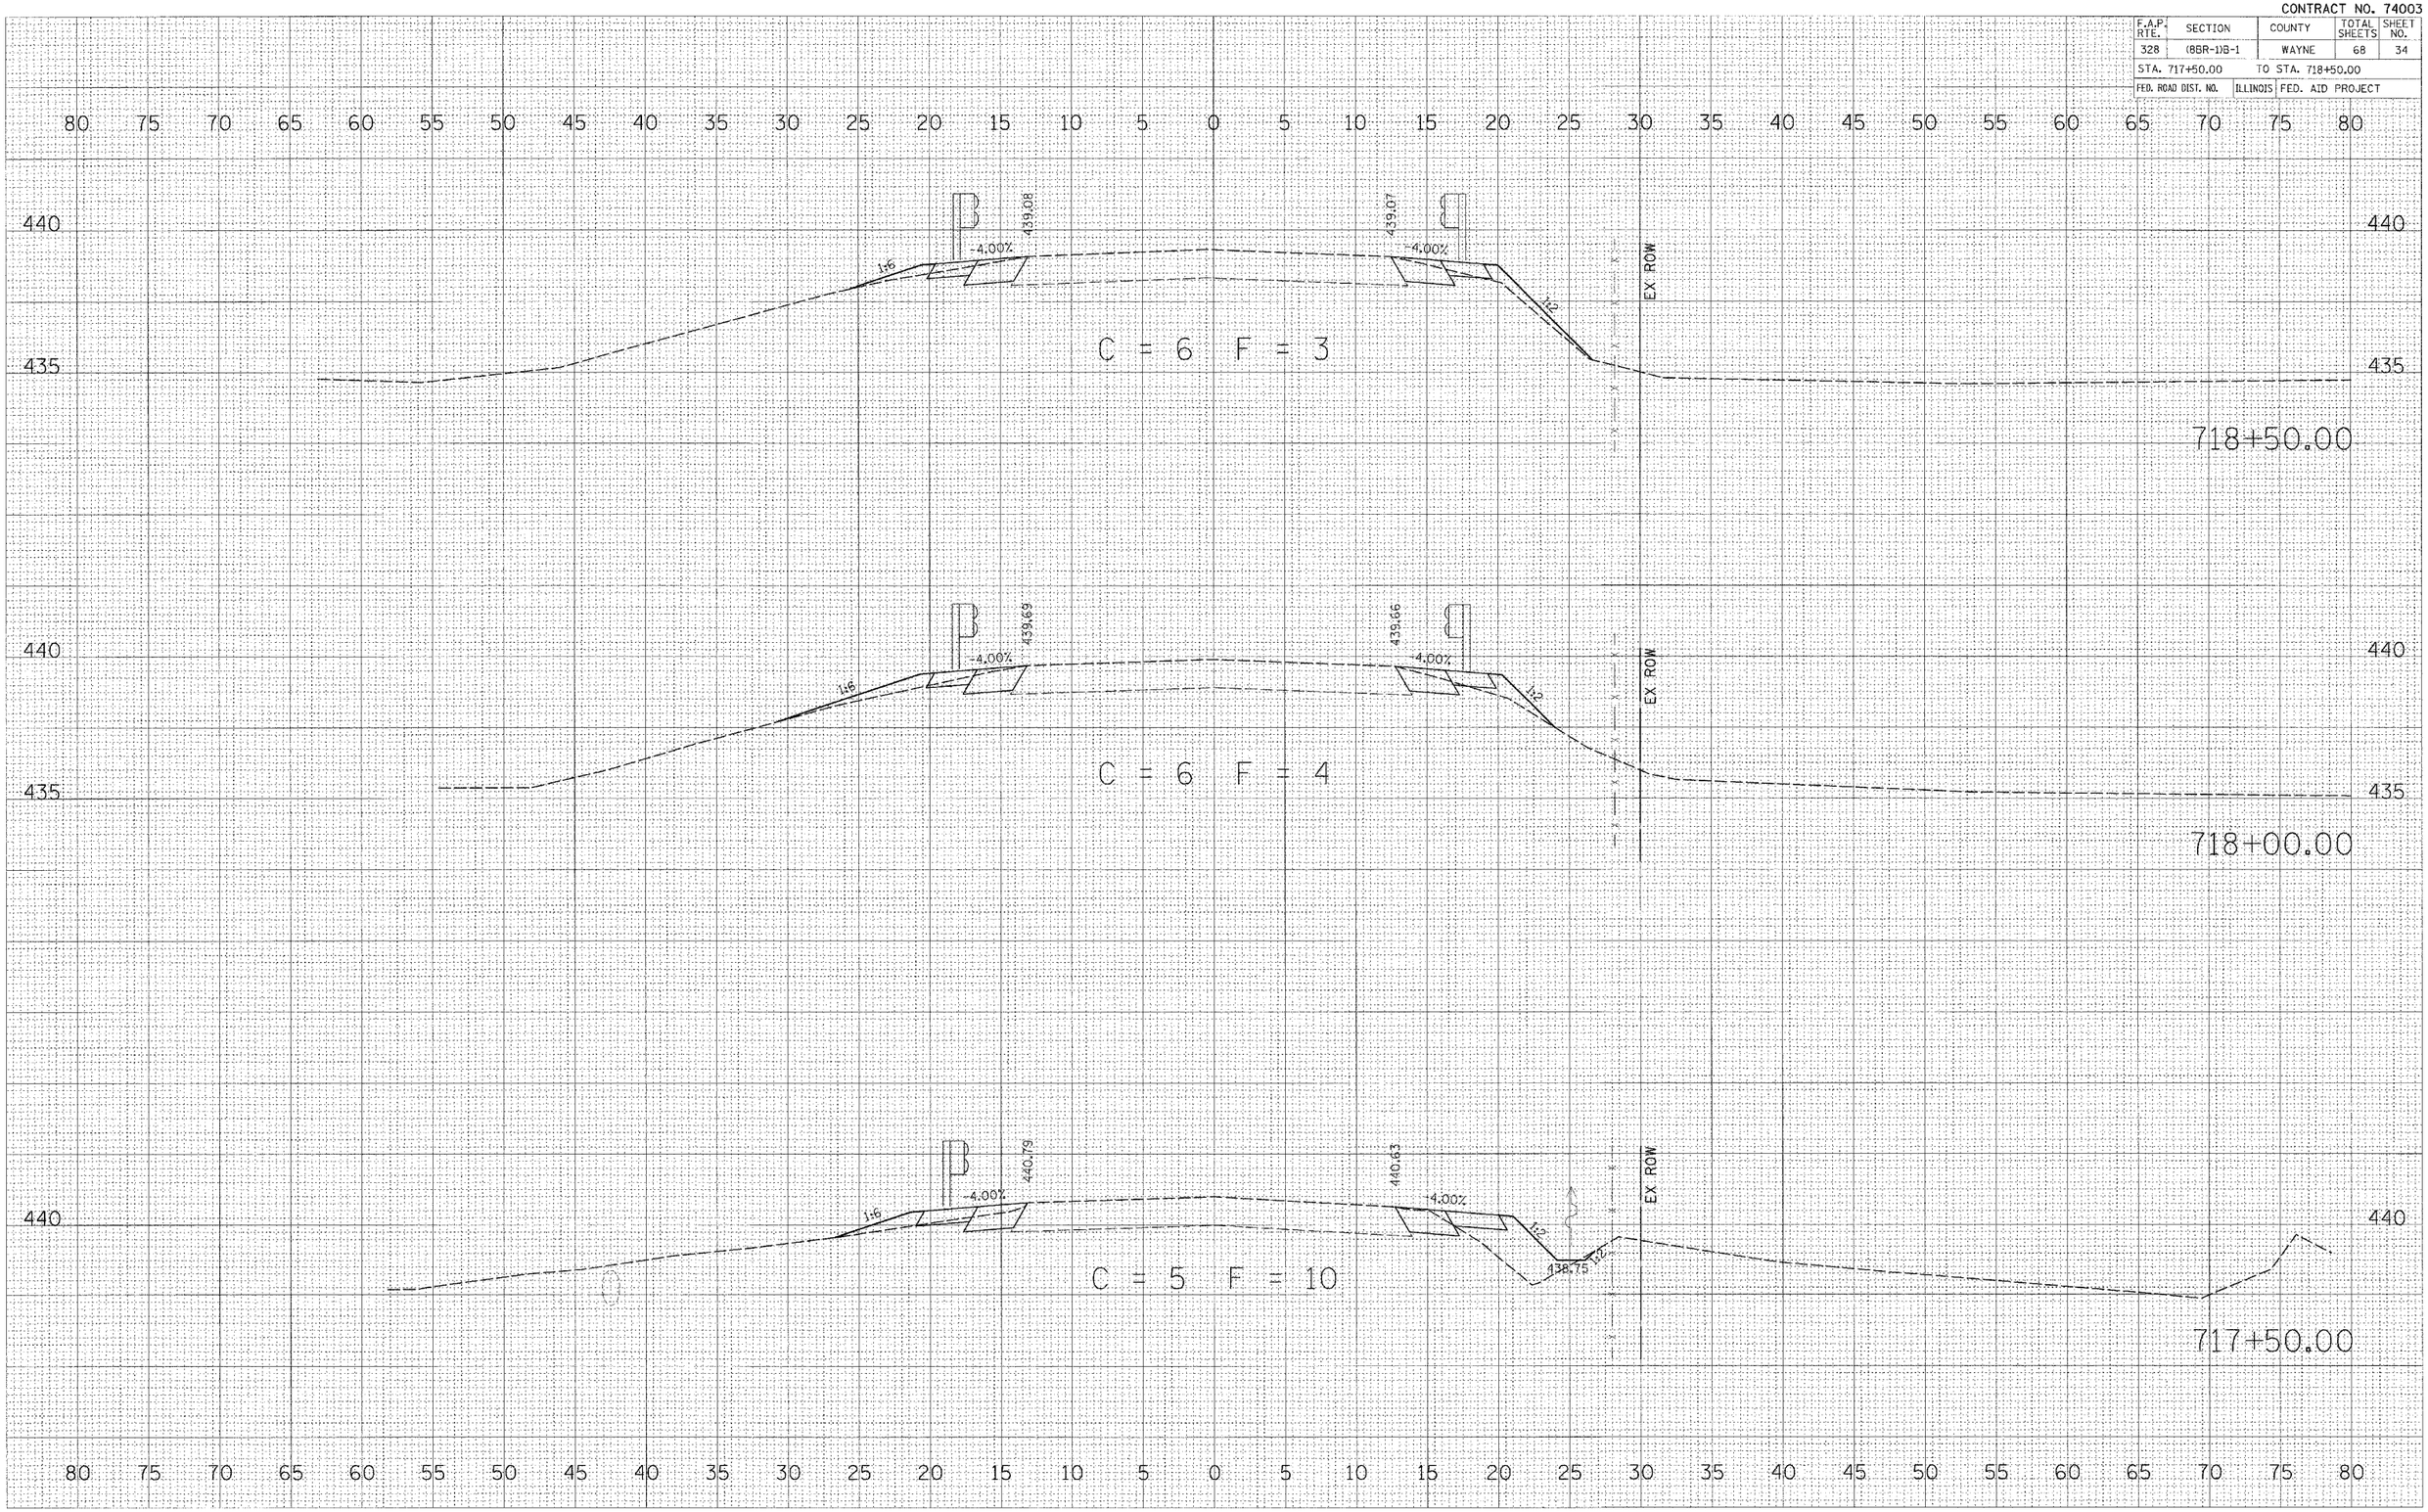

FINAL SURVEY | NOTE BOOK NO. | SURVEYED | PLOTTED | TEMPLATE | AREAS | AREAS CHECKED | BY | DATE

ORIGINAL SURVEY | NO. | SURVEYED | PLOTTED | TEMPLATE | AREAS | AREAS CHECKED | BY | DATE

PLOT DATE = 3/16/2007
FILE NAME = u:\08055\Cad\Downscope\Construction Plans\10-096-0020_Y-sections.dgn
PLOT SCALE = 5.000 ' / IN.
USER NAME = smuentrich

FAP ROUTE 328 (US 45) SN# 096-0020 CROSS SECTION SHEET