CONTRACT NO. 74003

F.A.P. RTE.	SECTION	COUNTY	TOTAL SHEETS	SHEET NO.
328	(8BR-1)B-1	WAYNE	68	36
STA. 719+50.00		TO STA. 720+00.00		
FED. ROAD DIST. NO.	ILLINOIS	FED. AID PROJECT		

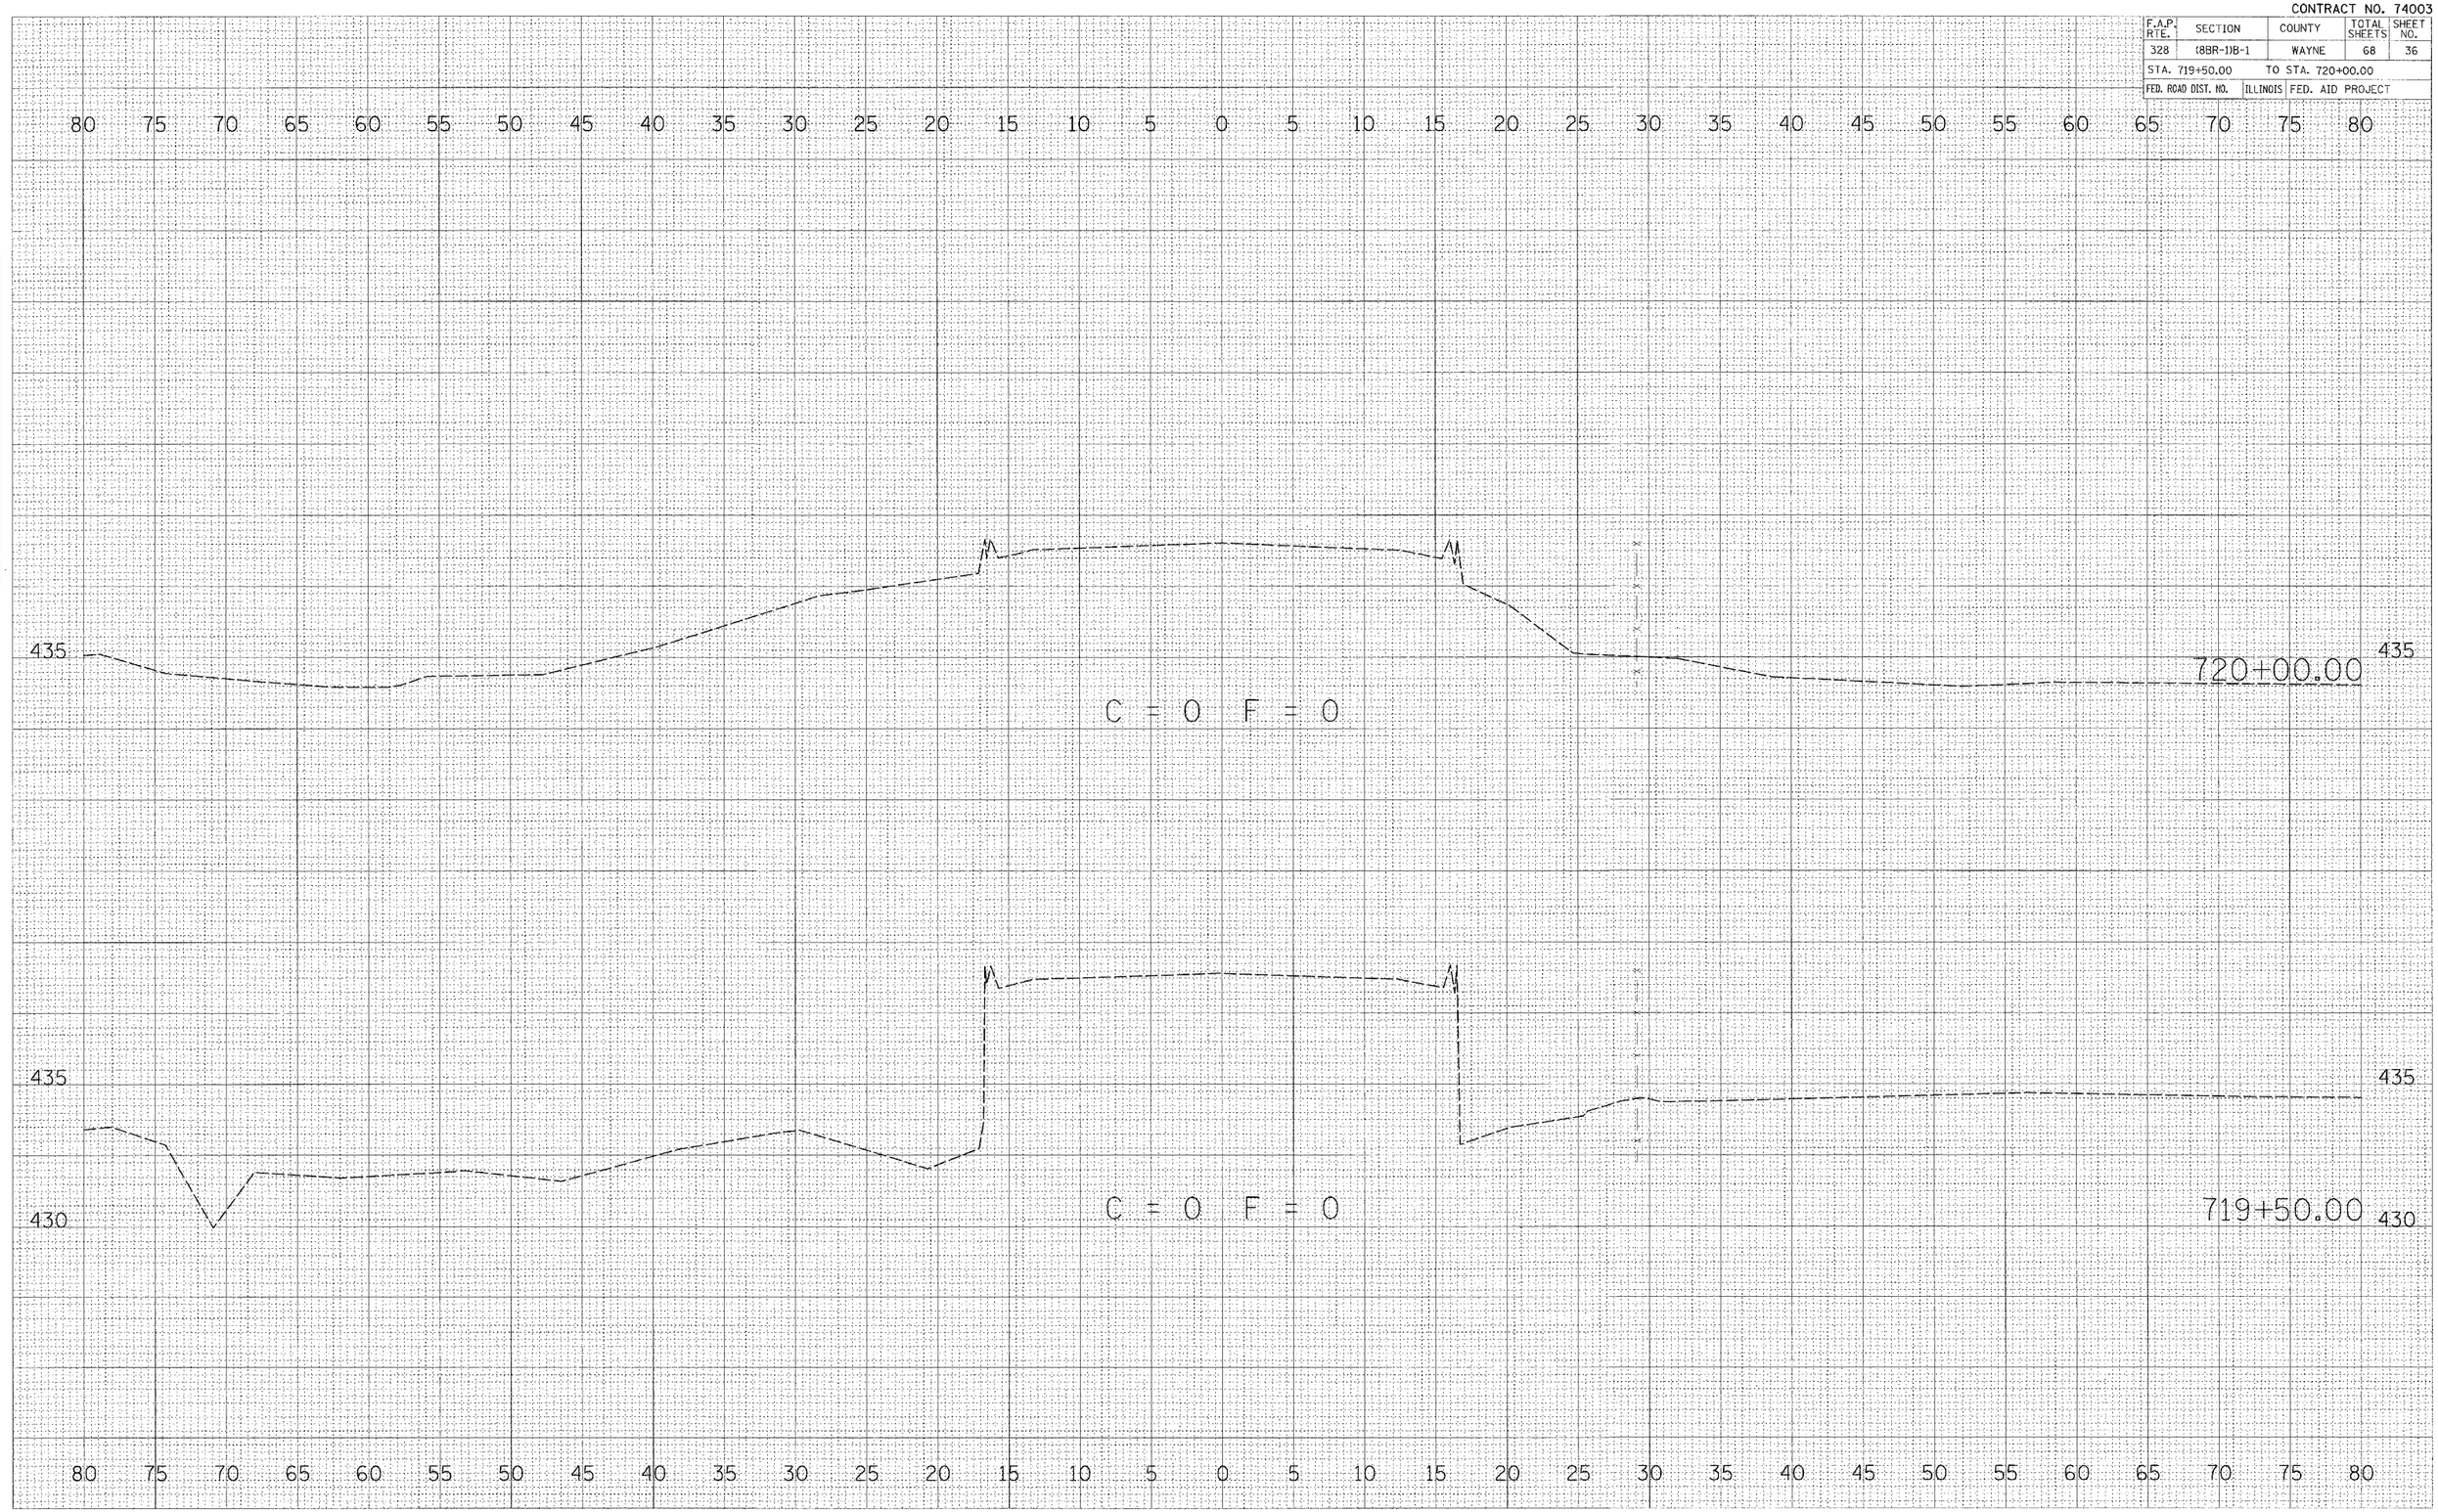

PLOT DATE = 3/16/2007
FILE NAME = n:\96095\Cad\Dormagen\Construction Plans\096_0020_Xsections.dgn
PLOT SCALE = 5.000 ' / IN.
USER NAME = smuenstrch

FAP ROUTE 328 (US 45) SN# 096–0020 CROSS SECTION SHEET