CONTRACT NO. 74003

F.A.P. RTE.	SECTION	COUNTY	TOTAL SHEETS	SHEET NO.
328	(8BR-1)B-1	WAYNE	68	41
STA. 723+08.63		TO STA. 723+50.00		
FED. ROAD DIST. NO.	ILLINOIS	FED. AID PROJECT		

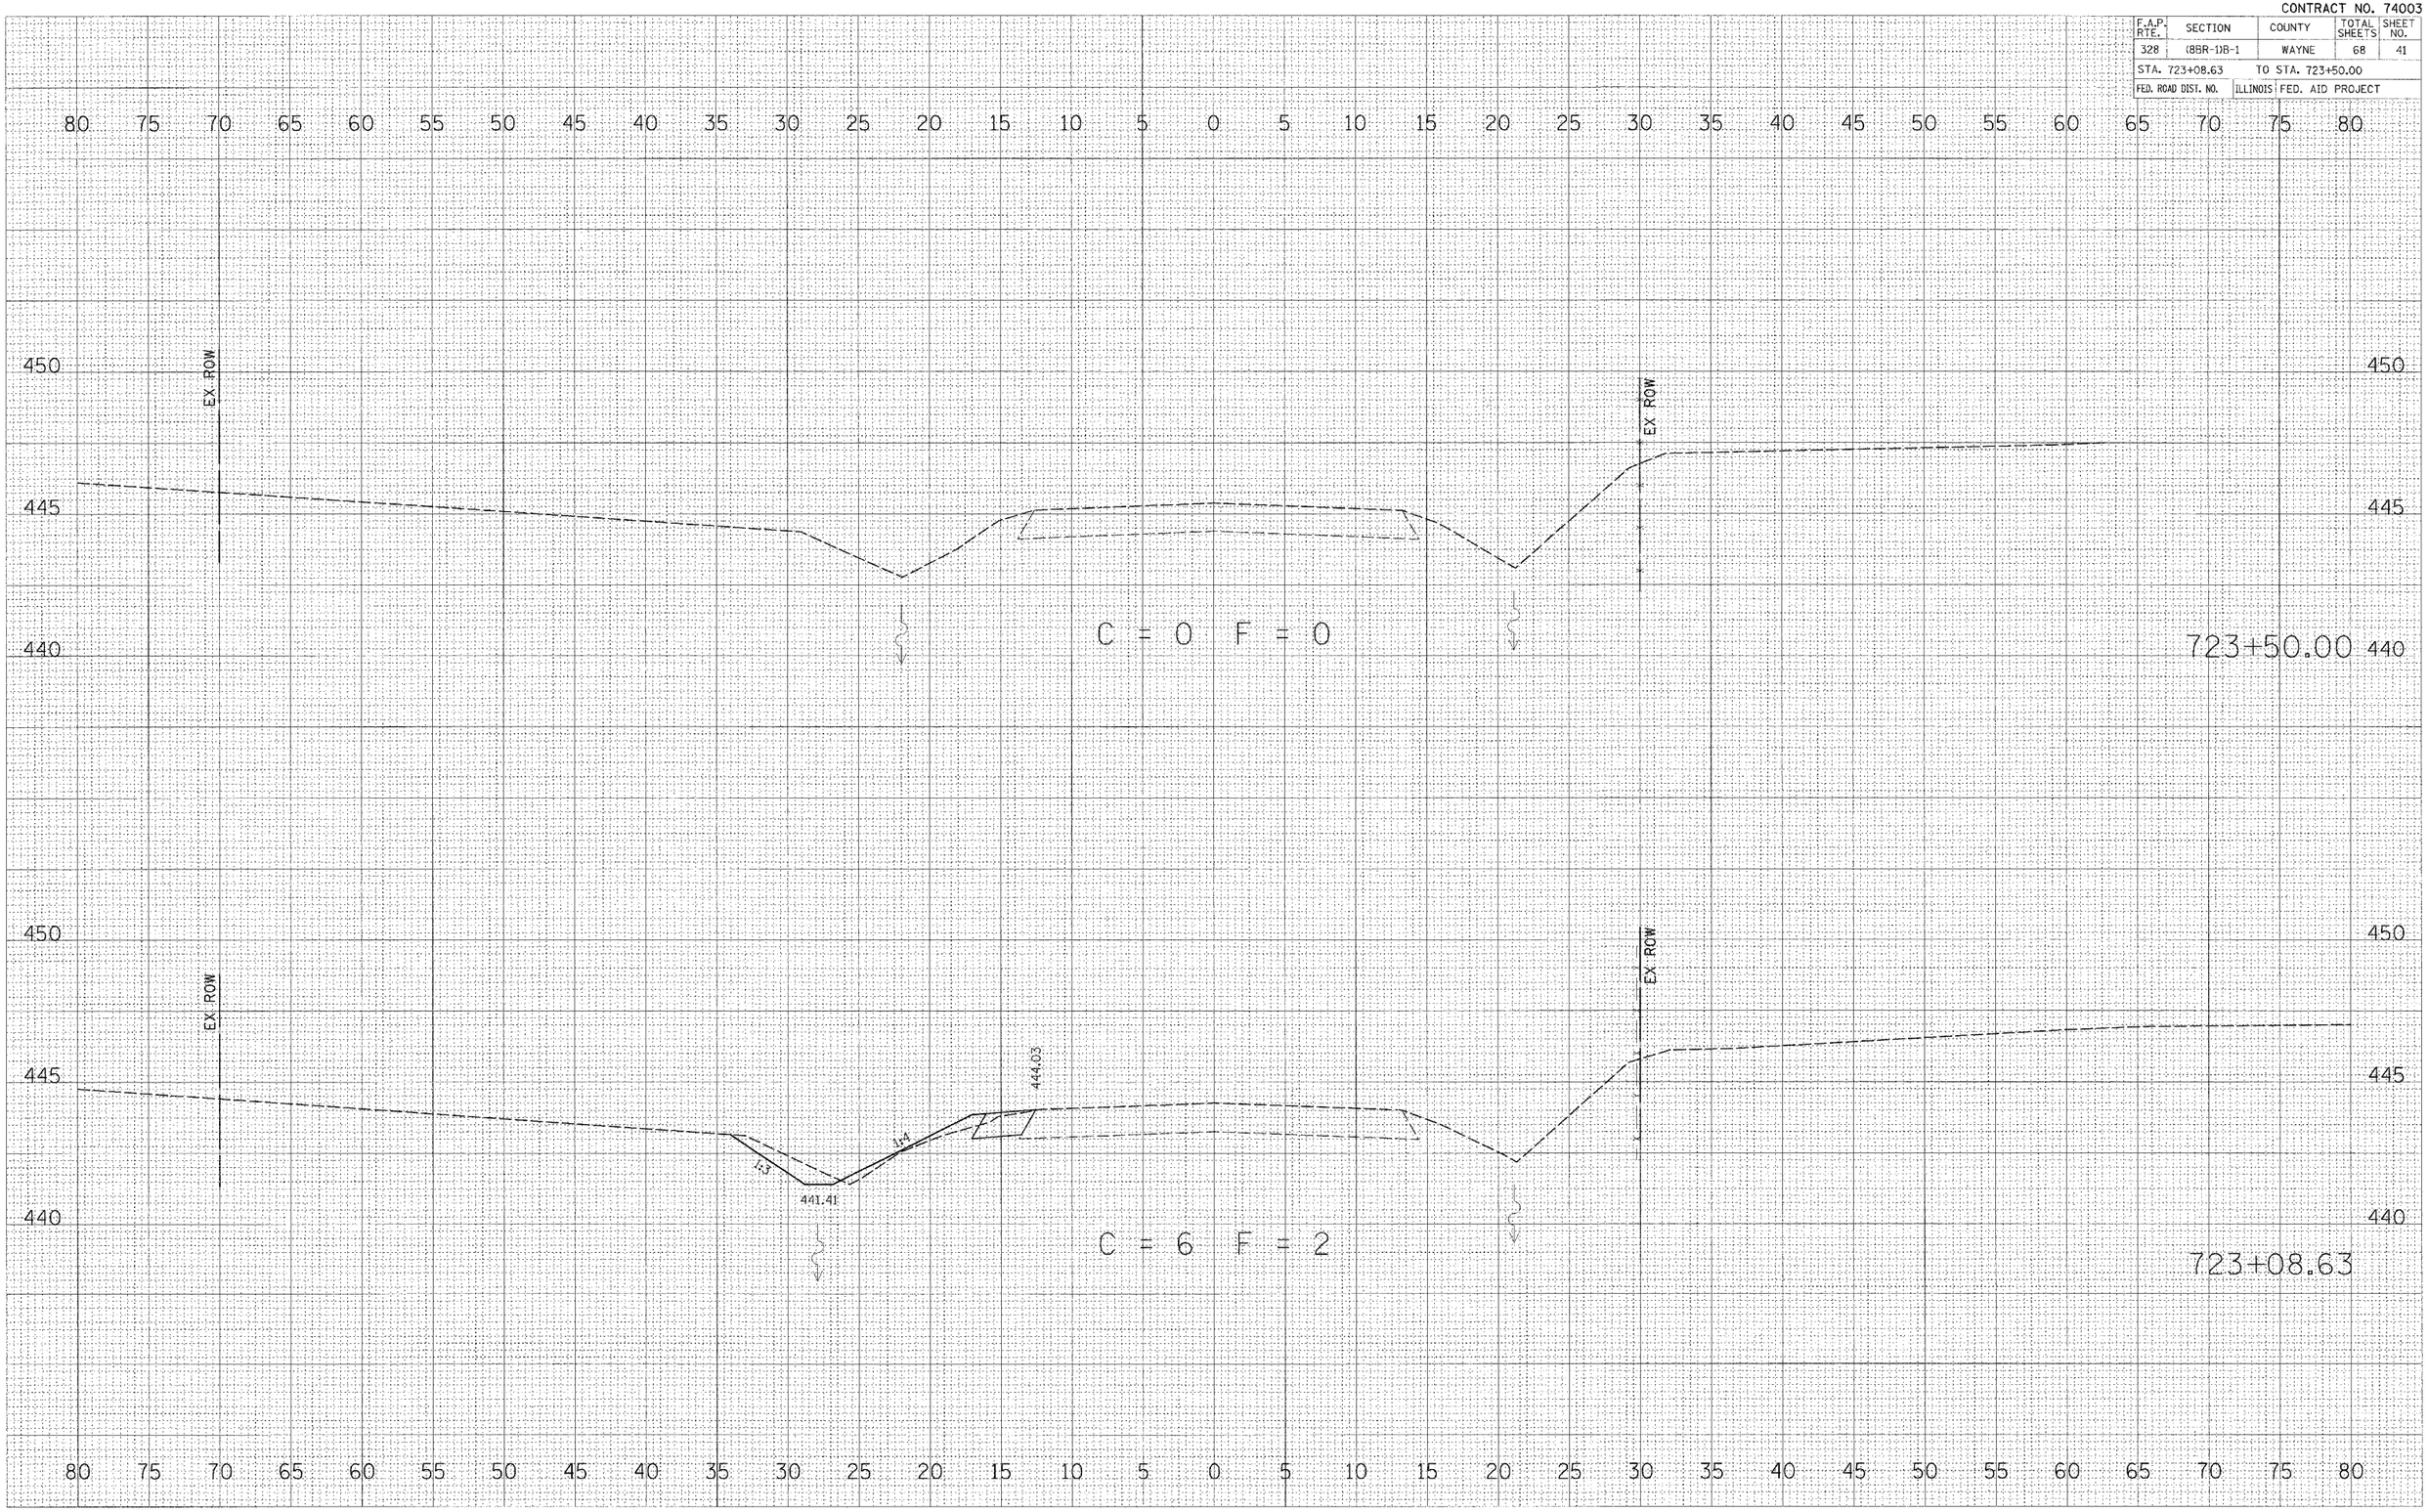

FINAL SURVEY	BY	DATE
NOTE BOOK	SURVEYED	
	PLOTTED	
	HORIZ.	
	VERT.	
	AREAS	
NO.	AREAS CHECKED	

ORIGINAL SURVEY	BY	DATE
	SURVEYED	
	PLOTTED	
	HORIZ.	
	VERT.	
	AREAS	
NO.	AREAS CHECKED	

PLOT DATE = 3/16/2007
FILE NAME = u:\66815\Cad\Downscope\Construction\Plans\B-096-0020_XSections.dgn
PLOT SCALE = 5.0000 ' / IN.
USER NAME = smuenzrusch

FAP ROUTE 328 (US 45) SN# 096-0020 CROSS SECTION SHEET