CONTRACT NO. 74003

F.A.P RTE.	SECTION	COUNTY	TOTAL SHEETS	SHEET NO.
*	**	***	68	44
STA. 146+00.00		TO STA.152+30.00		
FED. ROAD DIST. NO.	ILLINOIS	FED. AID PROJECT		

* FAP 332 (IL 1); FAP 328 (US 45)
** 101B-1; (8BR-1)B-1
*** WABASH / WAYNE

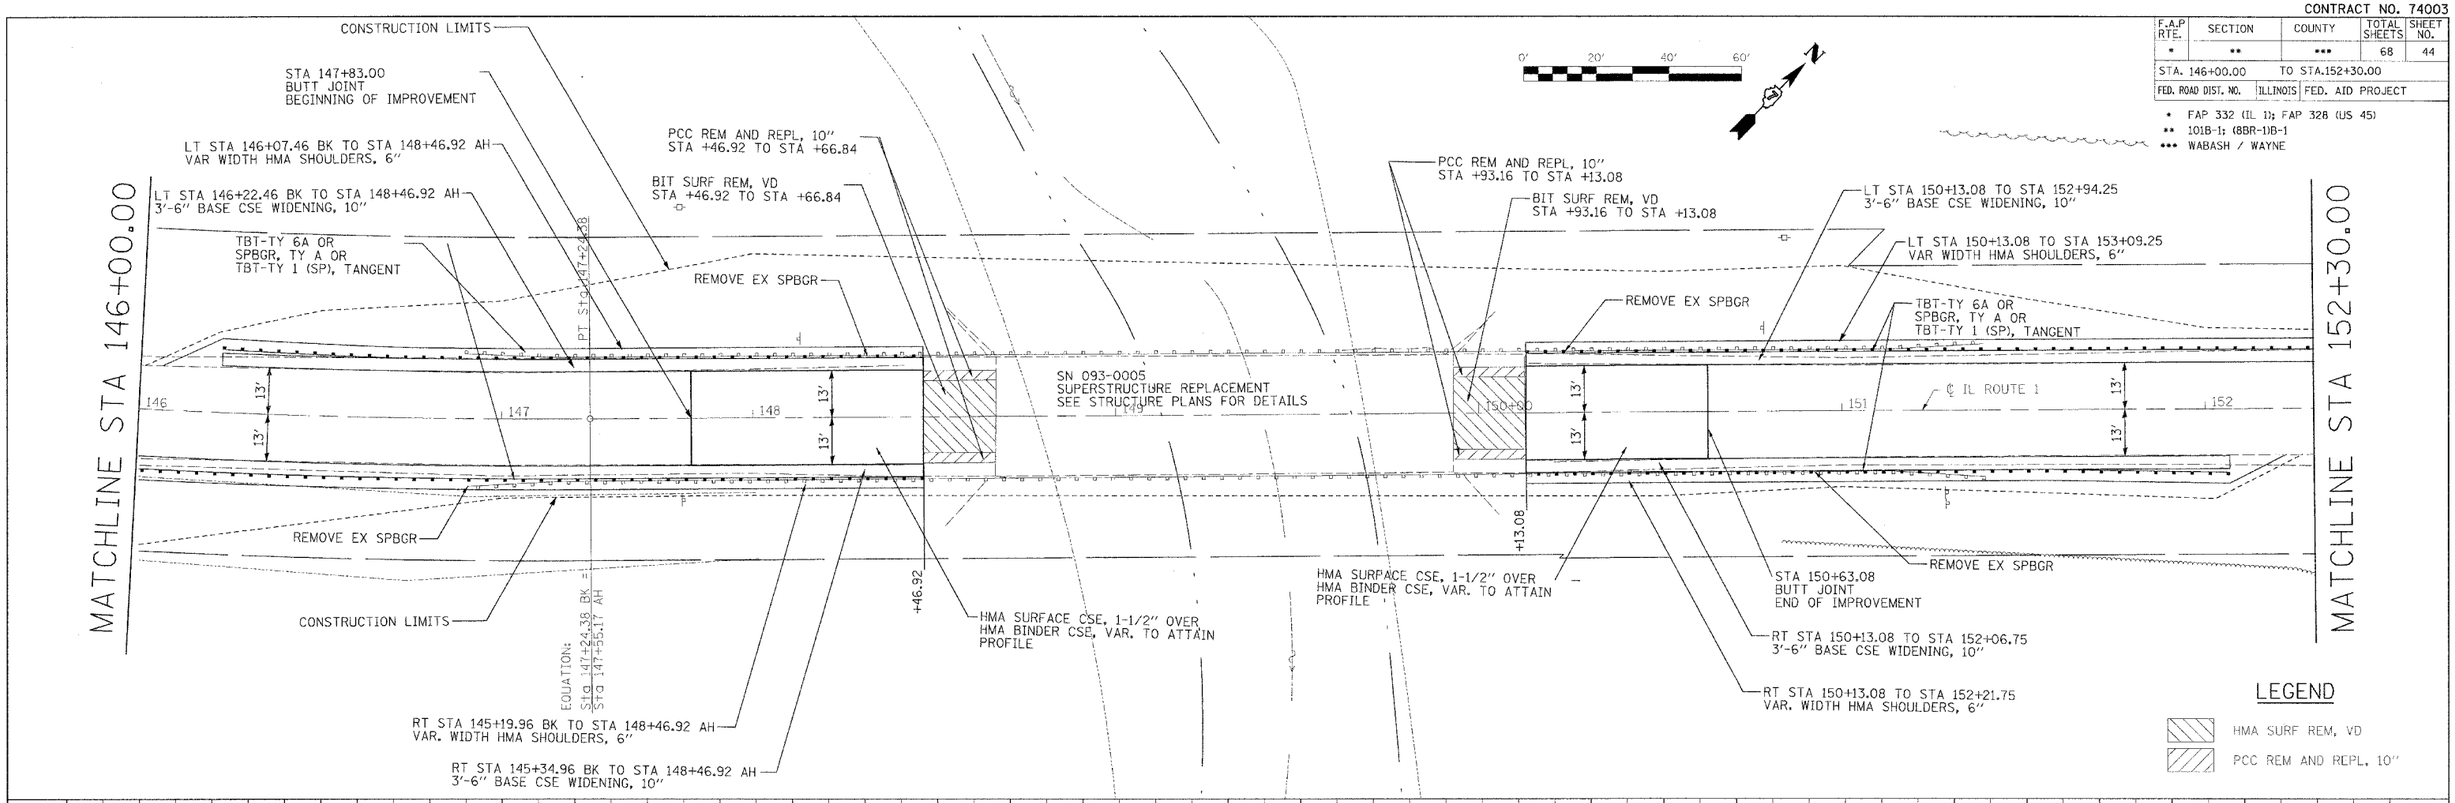

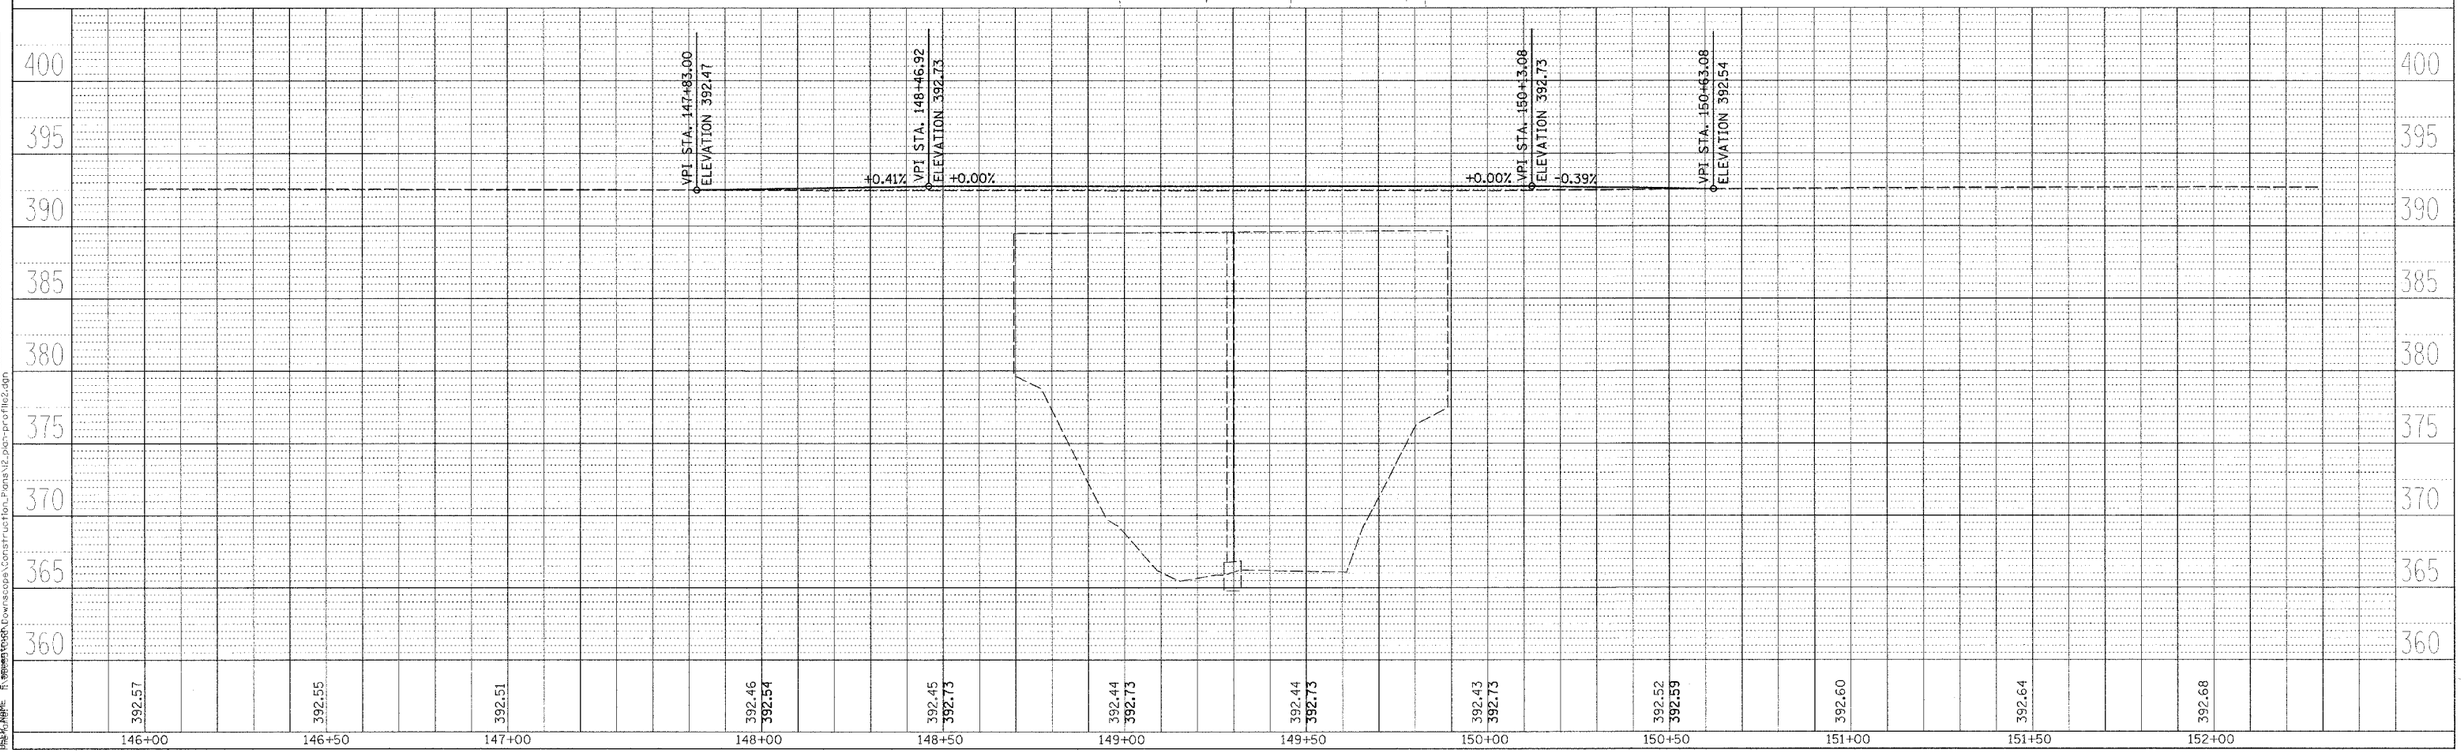

SN 093-0005 (BONPAS CREEK) PLAN & PROFILE