CONTRACT NO. 74003

F.A.P RTE.	SECTION	COUNTY	TOTAL SHEETS	SHEET NO.
*	**	***	68	64

STA. 146+50.00 TO STA. 147+00.00

FED. ROAD DIST. NO. | ILLINOIS | FED. AID PROJECT

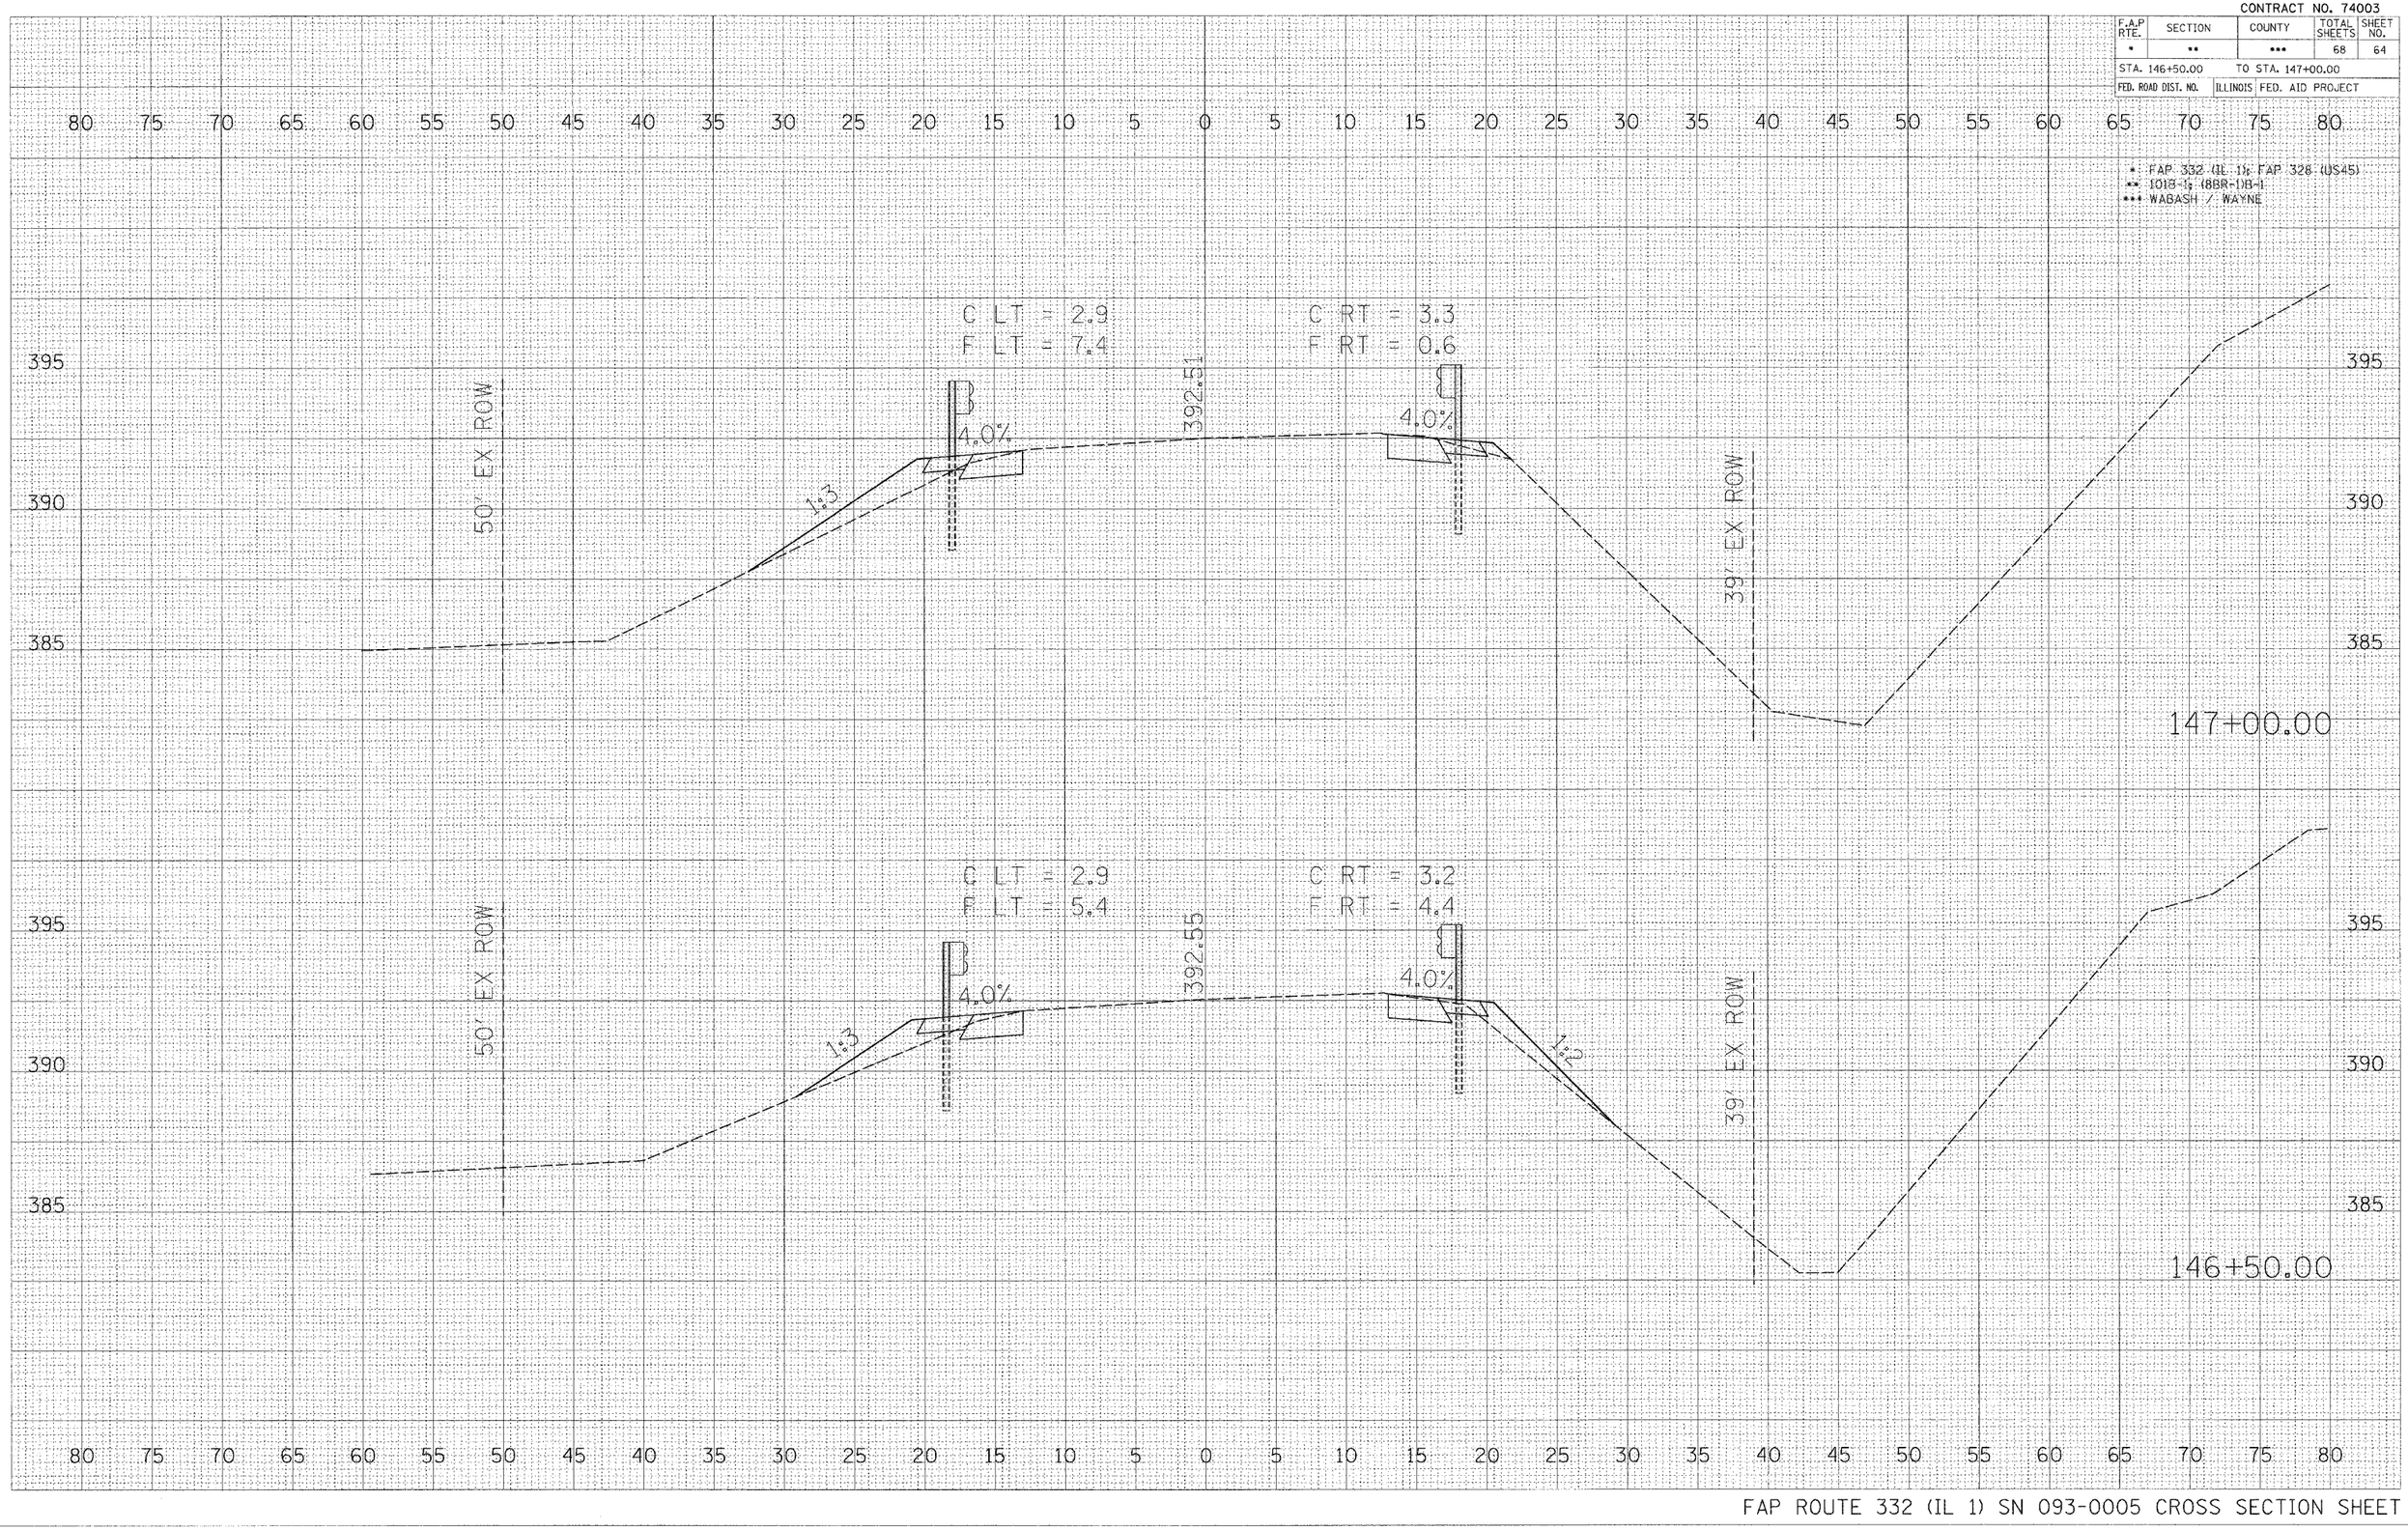

FAP ROUTE 332 (IL 1) SN 093-0005 CROSS SECTION SHEET