CONTRACT NO. 74037

FAP RTE	SECTION	COUNTY	TOTAL SHEETS	SHEET NO.
328	(6BR-2)B-1	CLAY	61	59

STA. 1509+45.00 TO STA. 1510+85.00

FED. ROAD DIST. NO. | ILLINOIS | FED. AID PROJECT

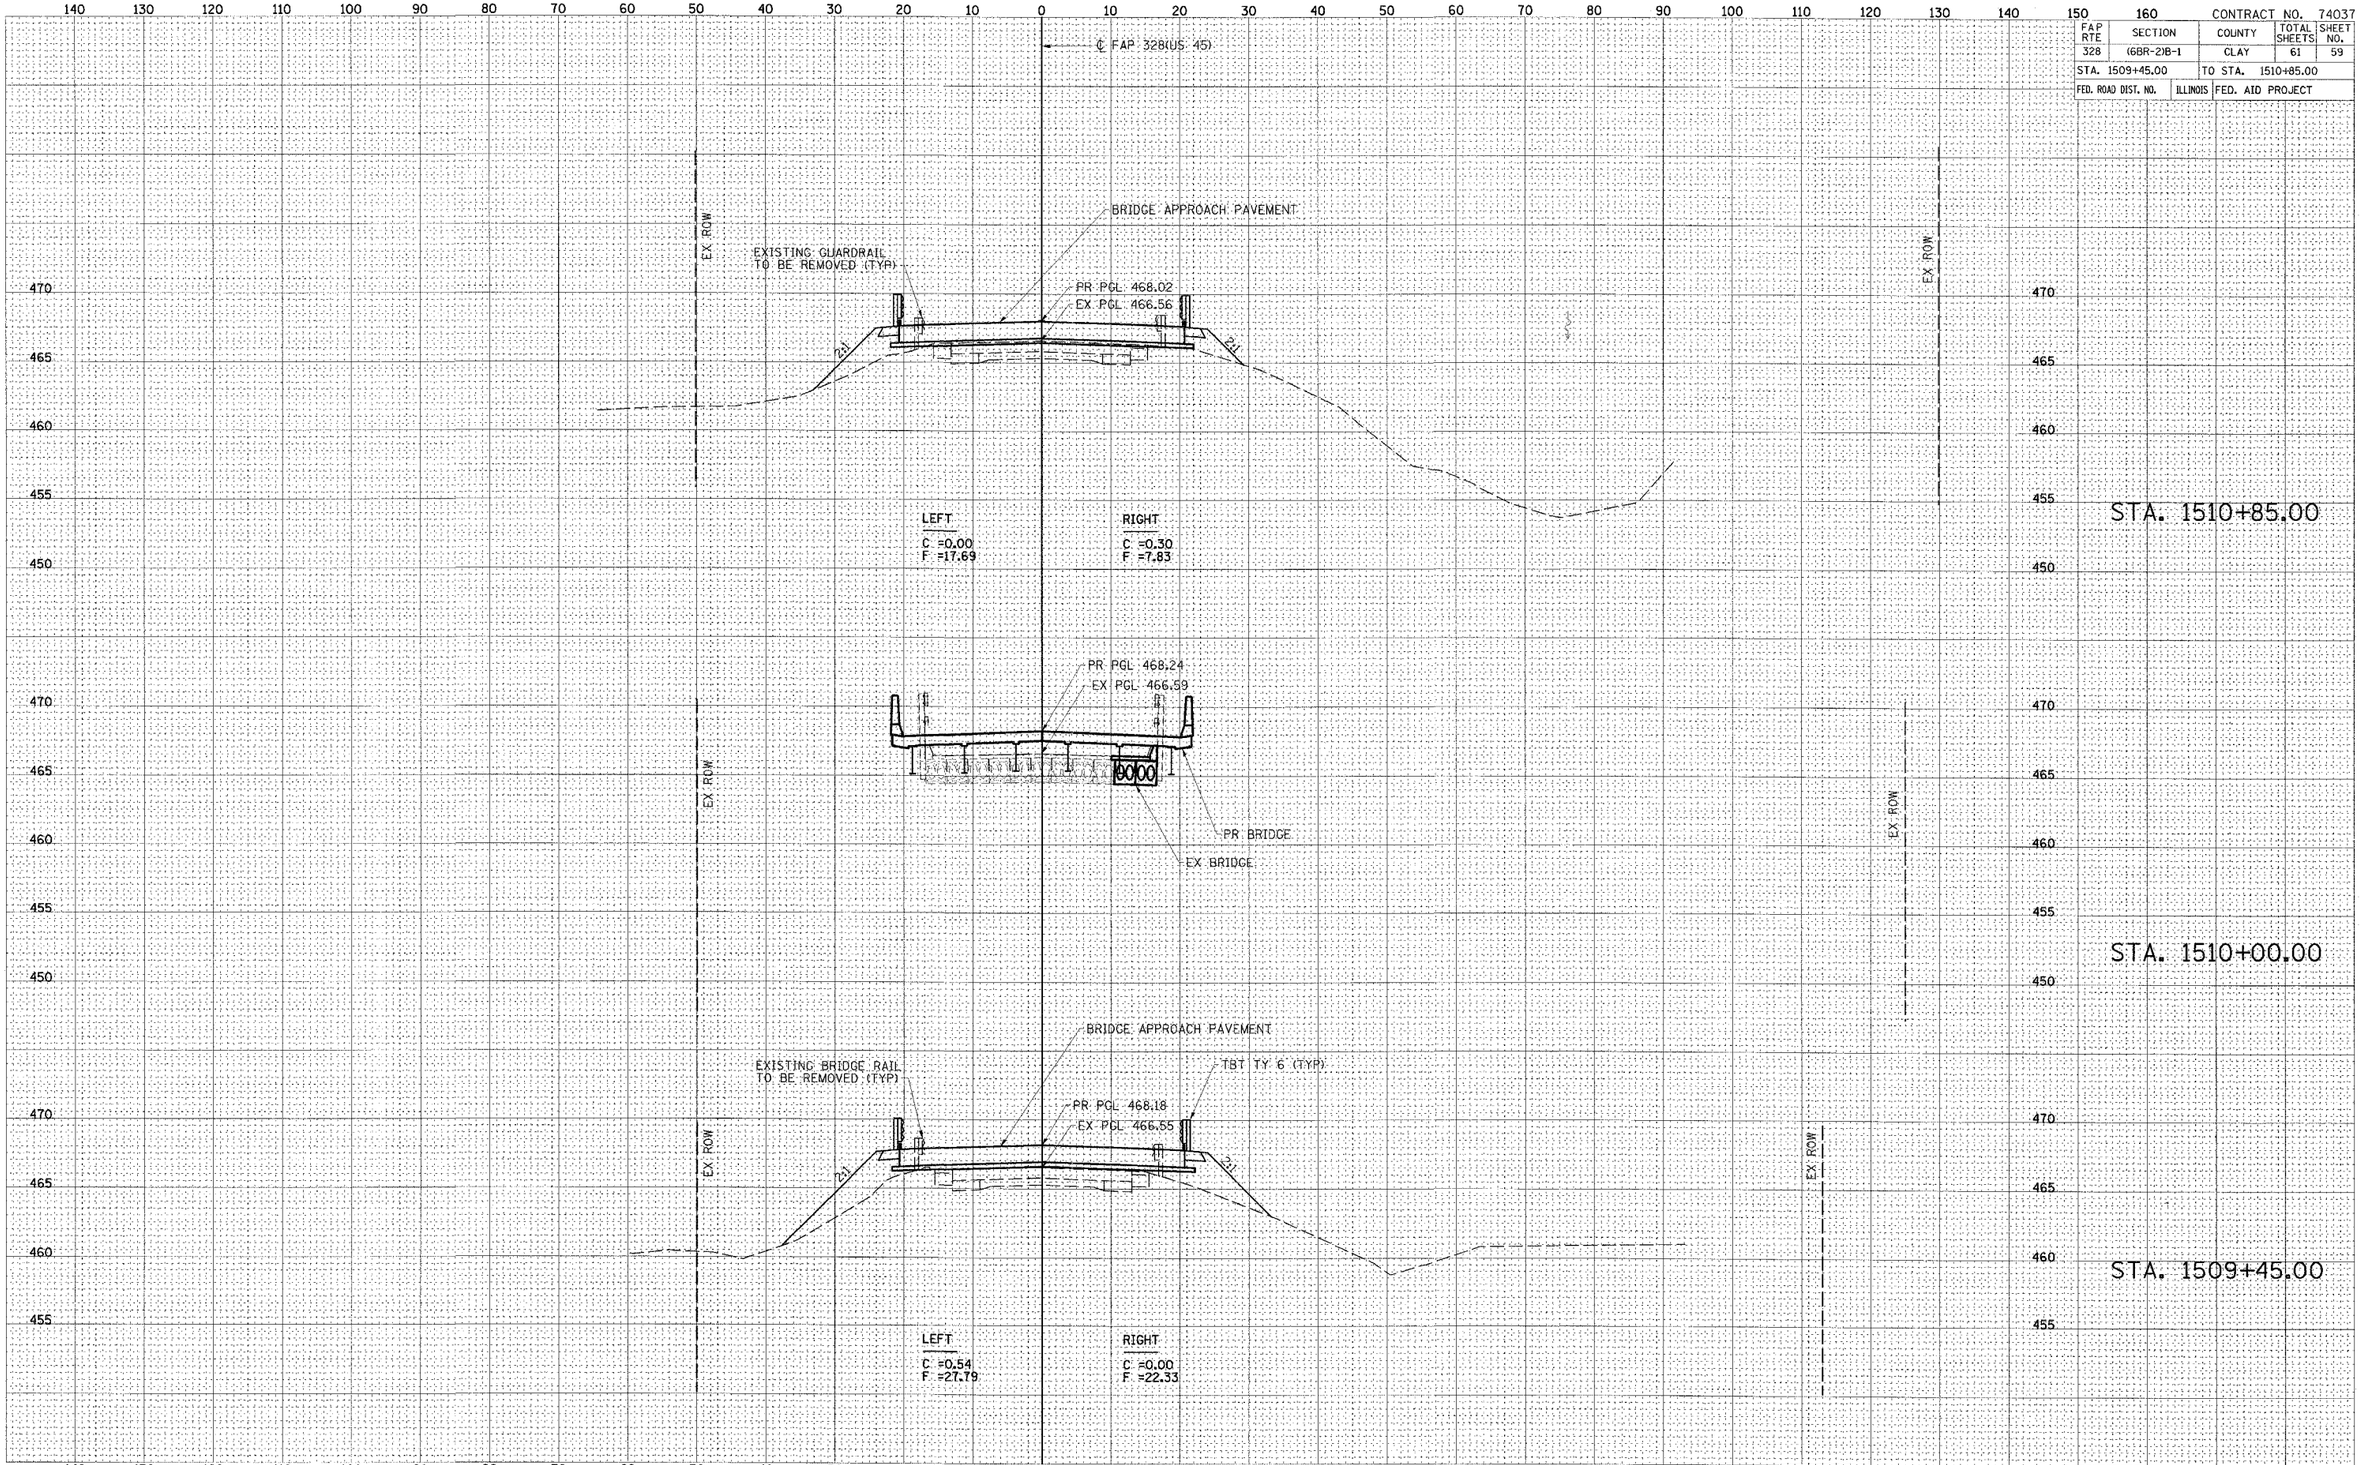

FAP RTE 328 (US 45) CROSS SECTIONS

STA 1509+45.00 TO STA 1510+85.00