CONTRACT NO. 74239

FAP RTE	SECTION	COUNTY	TOTAL SHEETS	SHEET NO.
716	(130BR-1)BR	MACON	22	4
STA. 132+50		TO STA. 144+50		
FED. ROAD DIST. NO.	ILLINOIS	FED. AID PROJECT		

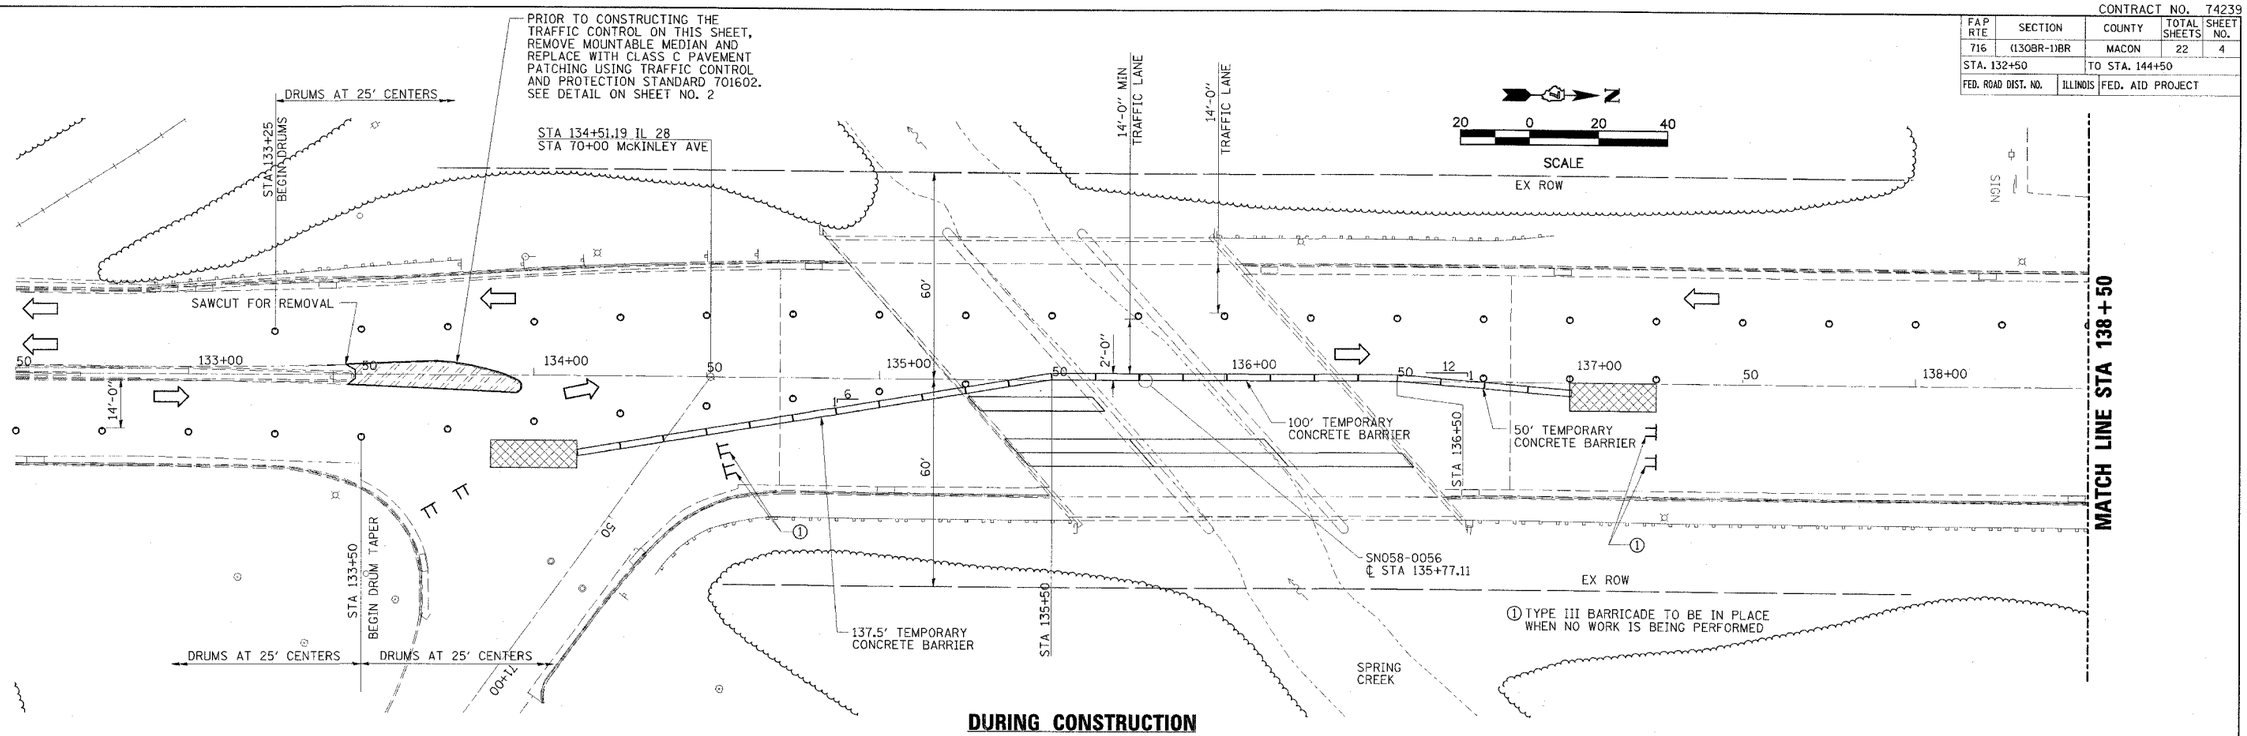

DURING CONSTRUCTION

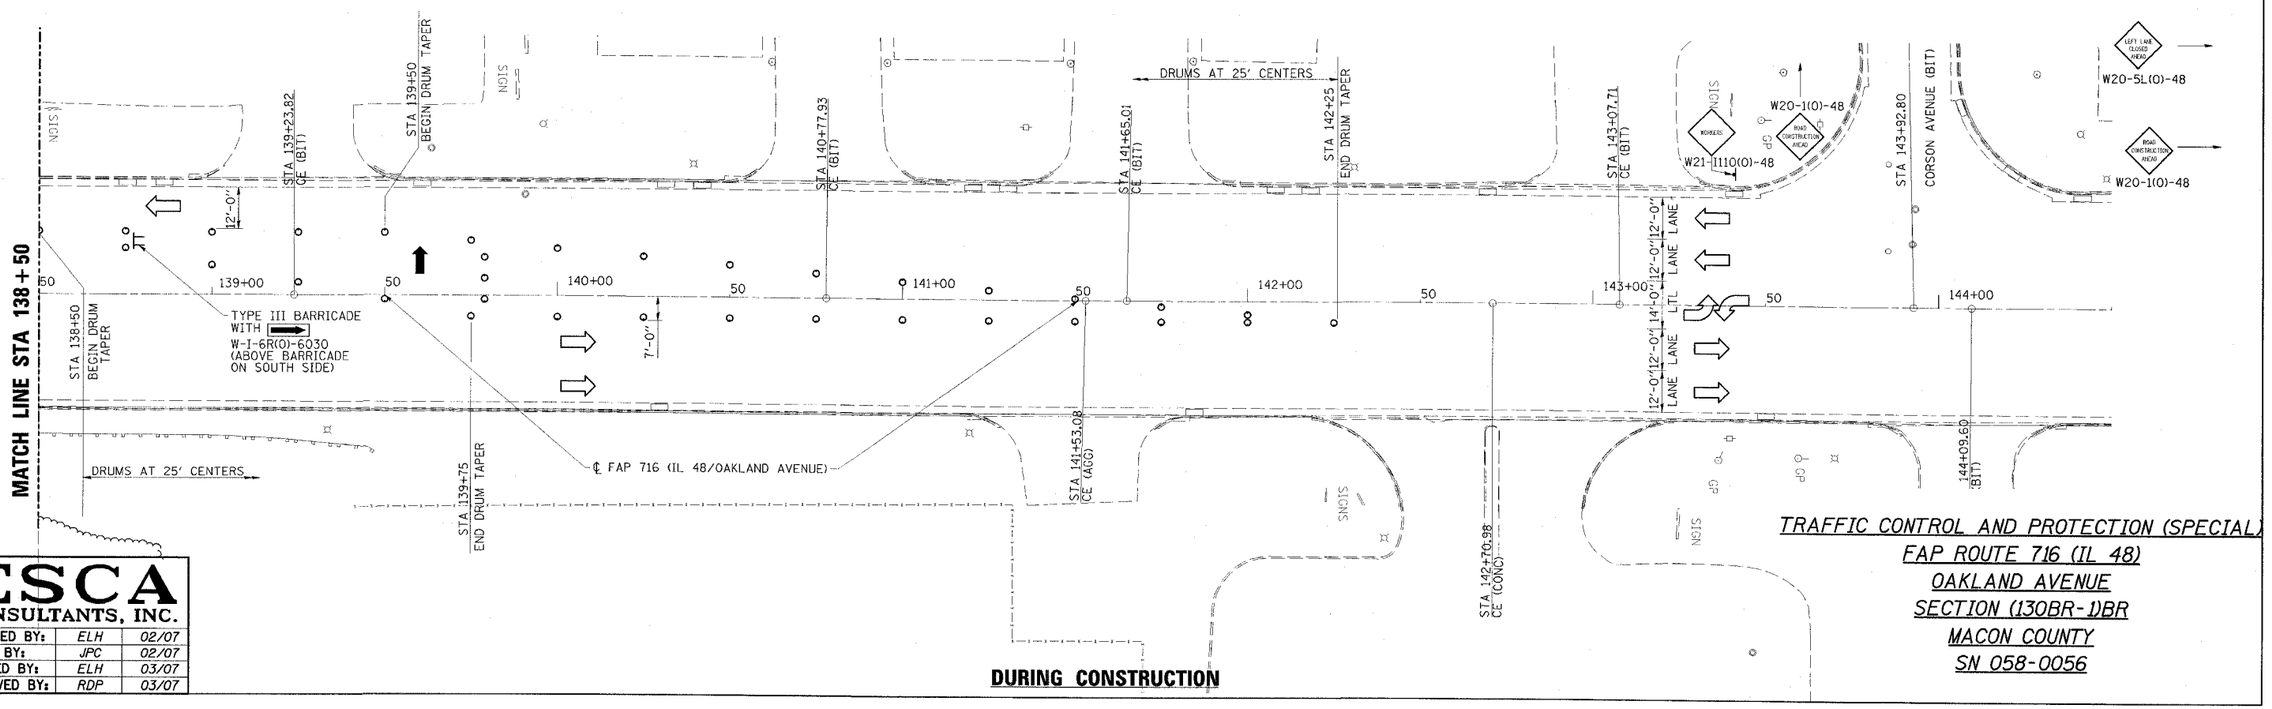

DURING CONSTRUCTION

ESCA CONSULTANTS, INC.		
DESIGNED BY:	ELH	02/07
DRAWN BY:	JPC	02/07
CHECKED BY:	ELH	03/07
APPROVED BY:	RDP	03/07

TRAFFIC CONTROL AND PROTECTION (SPECIAL)
FAP ROUTE 716 (IL 48)
OAKLAND AVENUE
SECTION (130BR-1)BR
MACON COUNTY
SN 058-0056