•FAP592/FAU9251 CONTRACT NO. 76959

F.A.P. RTE.	SECTION	COUNTY	TOTAL SHEETS	SHEET NO.
•	120R-1	ST. CLAIR	74	42

STA. 417+50.00 TO STA. 418+00.00

FED. ROAD DIST. NO. _ ILLINOIS FED. AID PROJECT

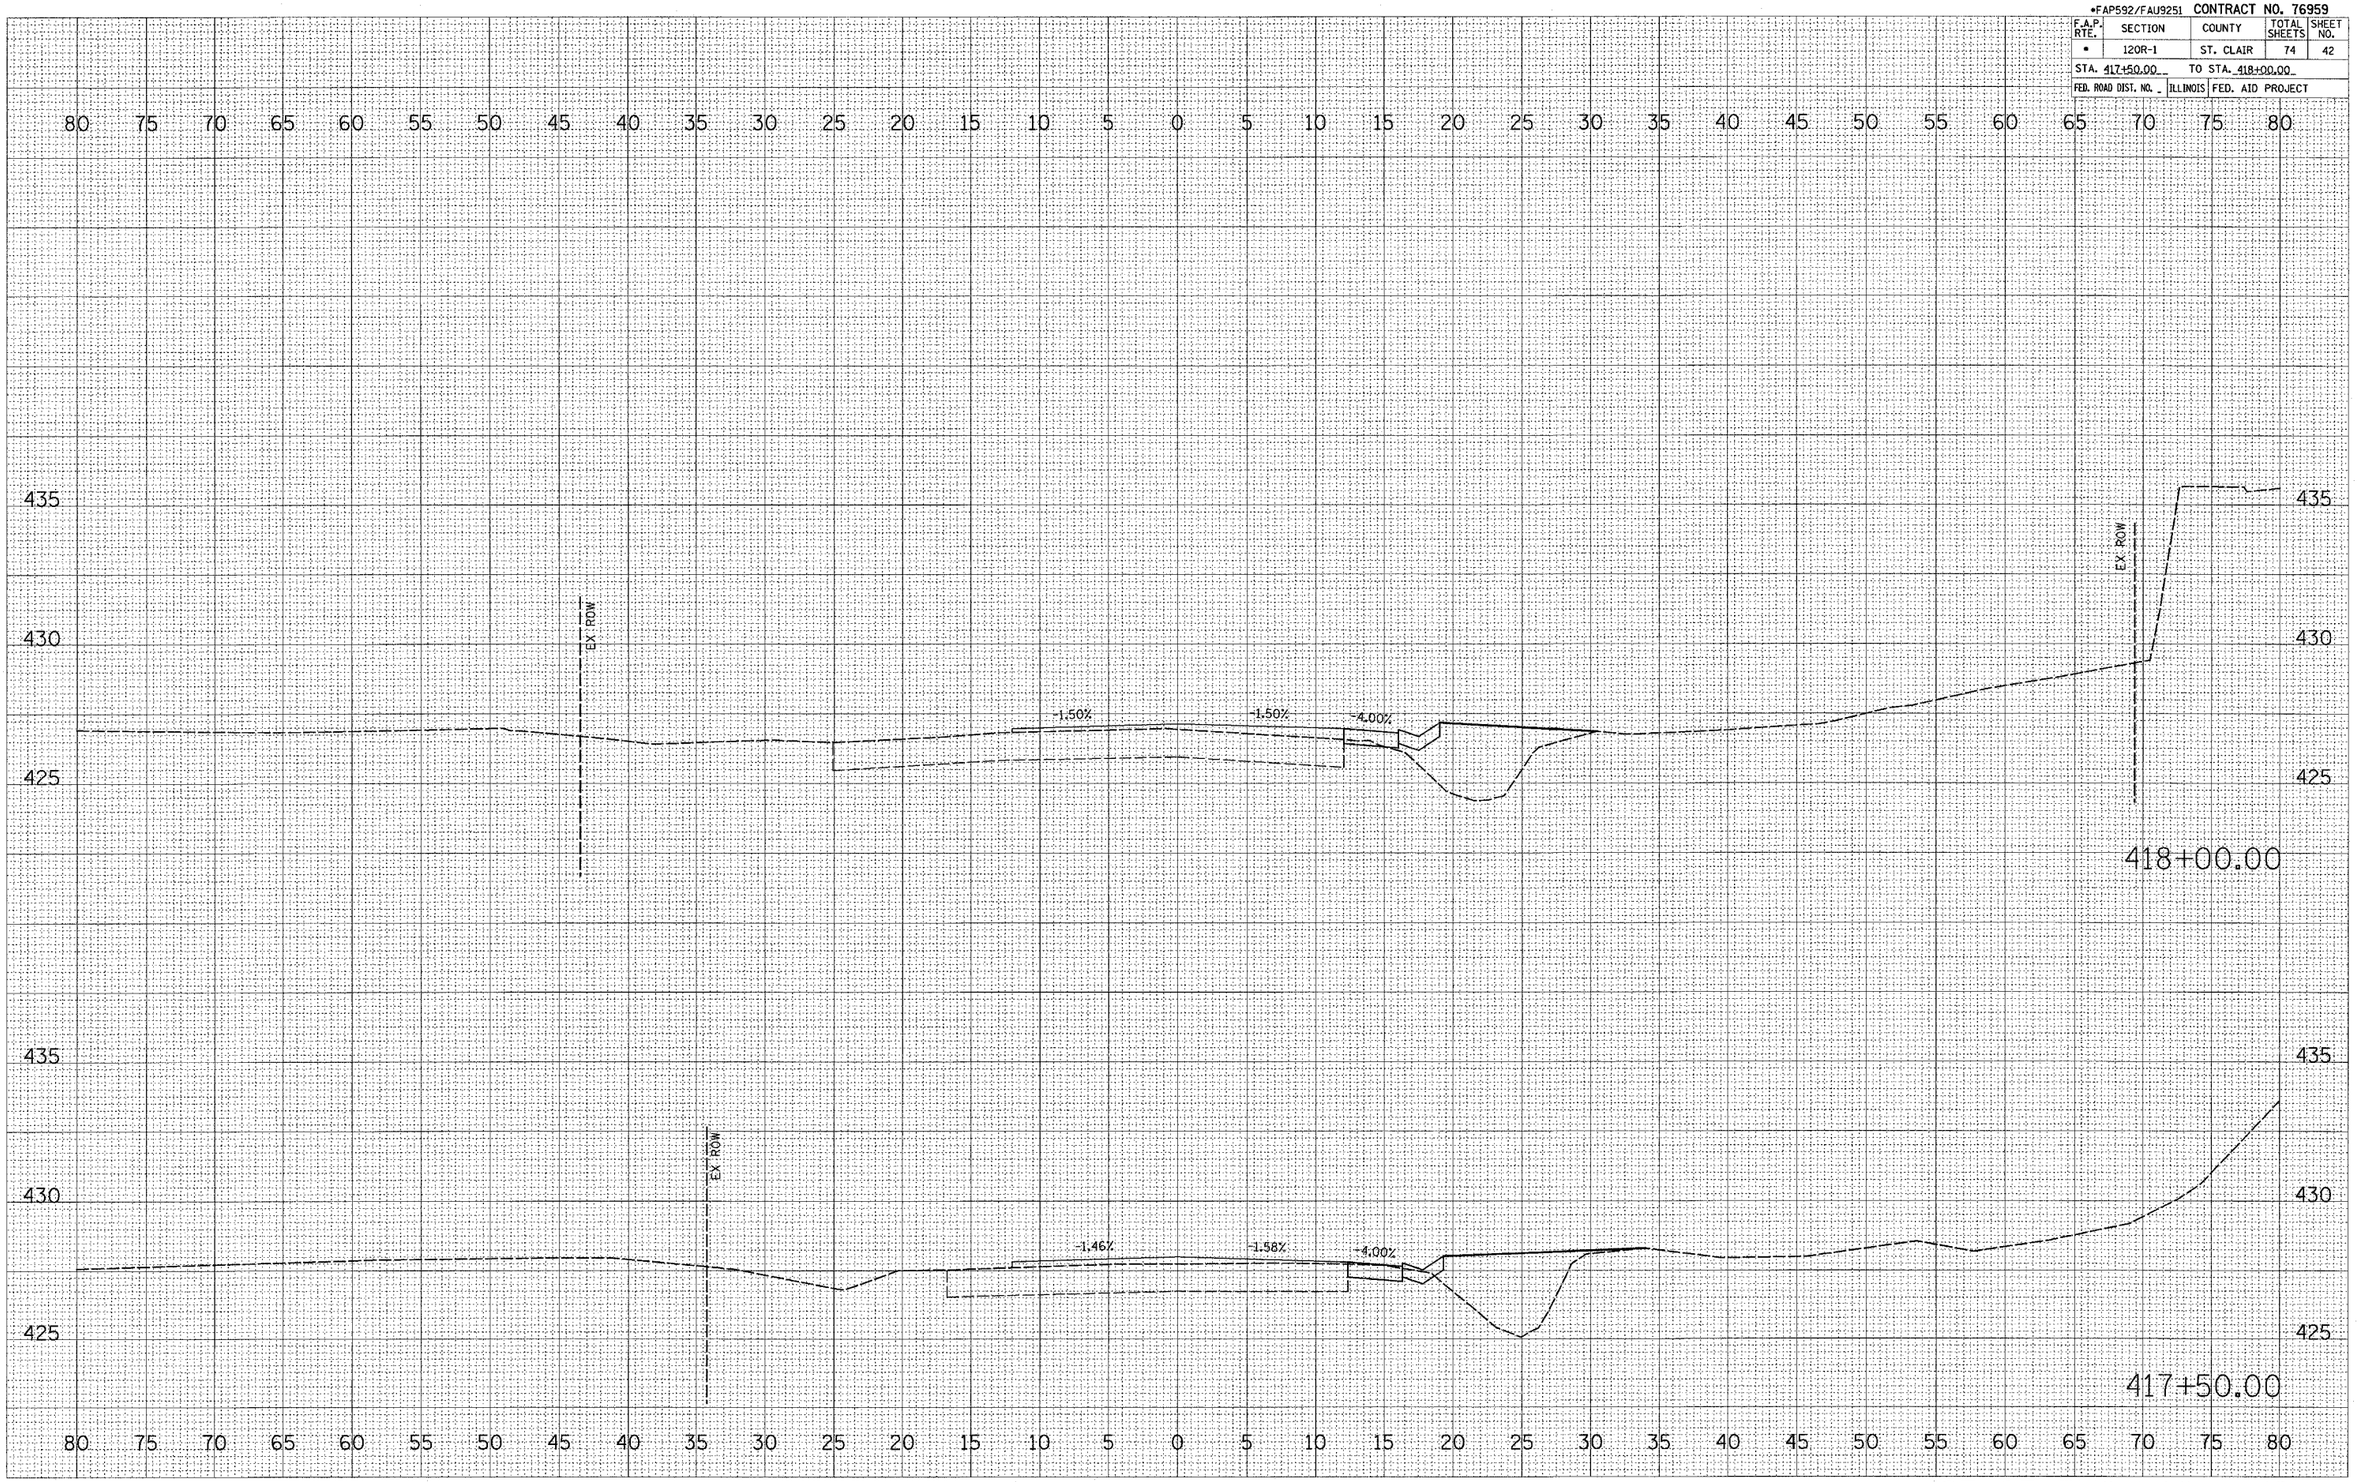

STAGE TWO EAST LEG

FINAL SURVEY | NOTE BOOK NO. | SURVEYED | PLOTTED | TEMPLATE | AREAS | AREAS CHECKED | BY | DATE

ORIGINAL SURVEY | NOTE BOOK NO. | SURVEYED | PLOTTED | TEMPLATE | AREAS | AREAS CHECKED | BY | DATE

PLOT DATE = 4/6/2007
FILE NAME = c:\projects\edi0005\plan\xsh\10005ed.dgn
PLOT SCALE = 5.0000 ' / IN.
USER NAME = dintelmann