CONTRACT NO. 76B02

F.A.P. RTE.	SECTION	COUNTY	TOTAL SHEETS	SHEET NO.
582	6-3I	MADISON	18	12
STA. _____		TO STA._____		
FED. ROAD DIST. NO. _	ILLINOIS	FED. AID PROJECT		

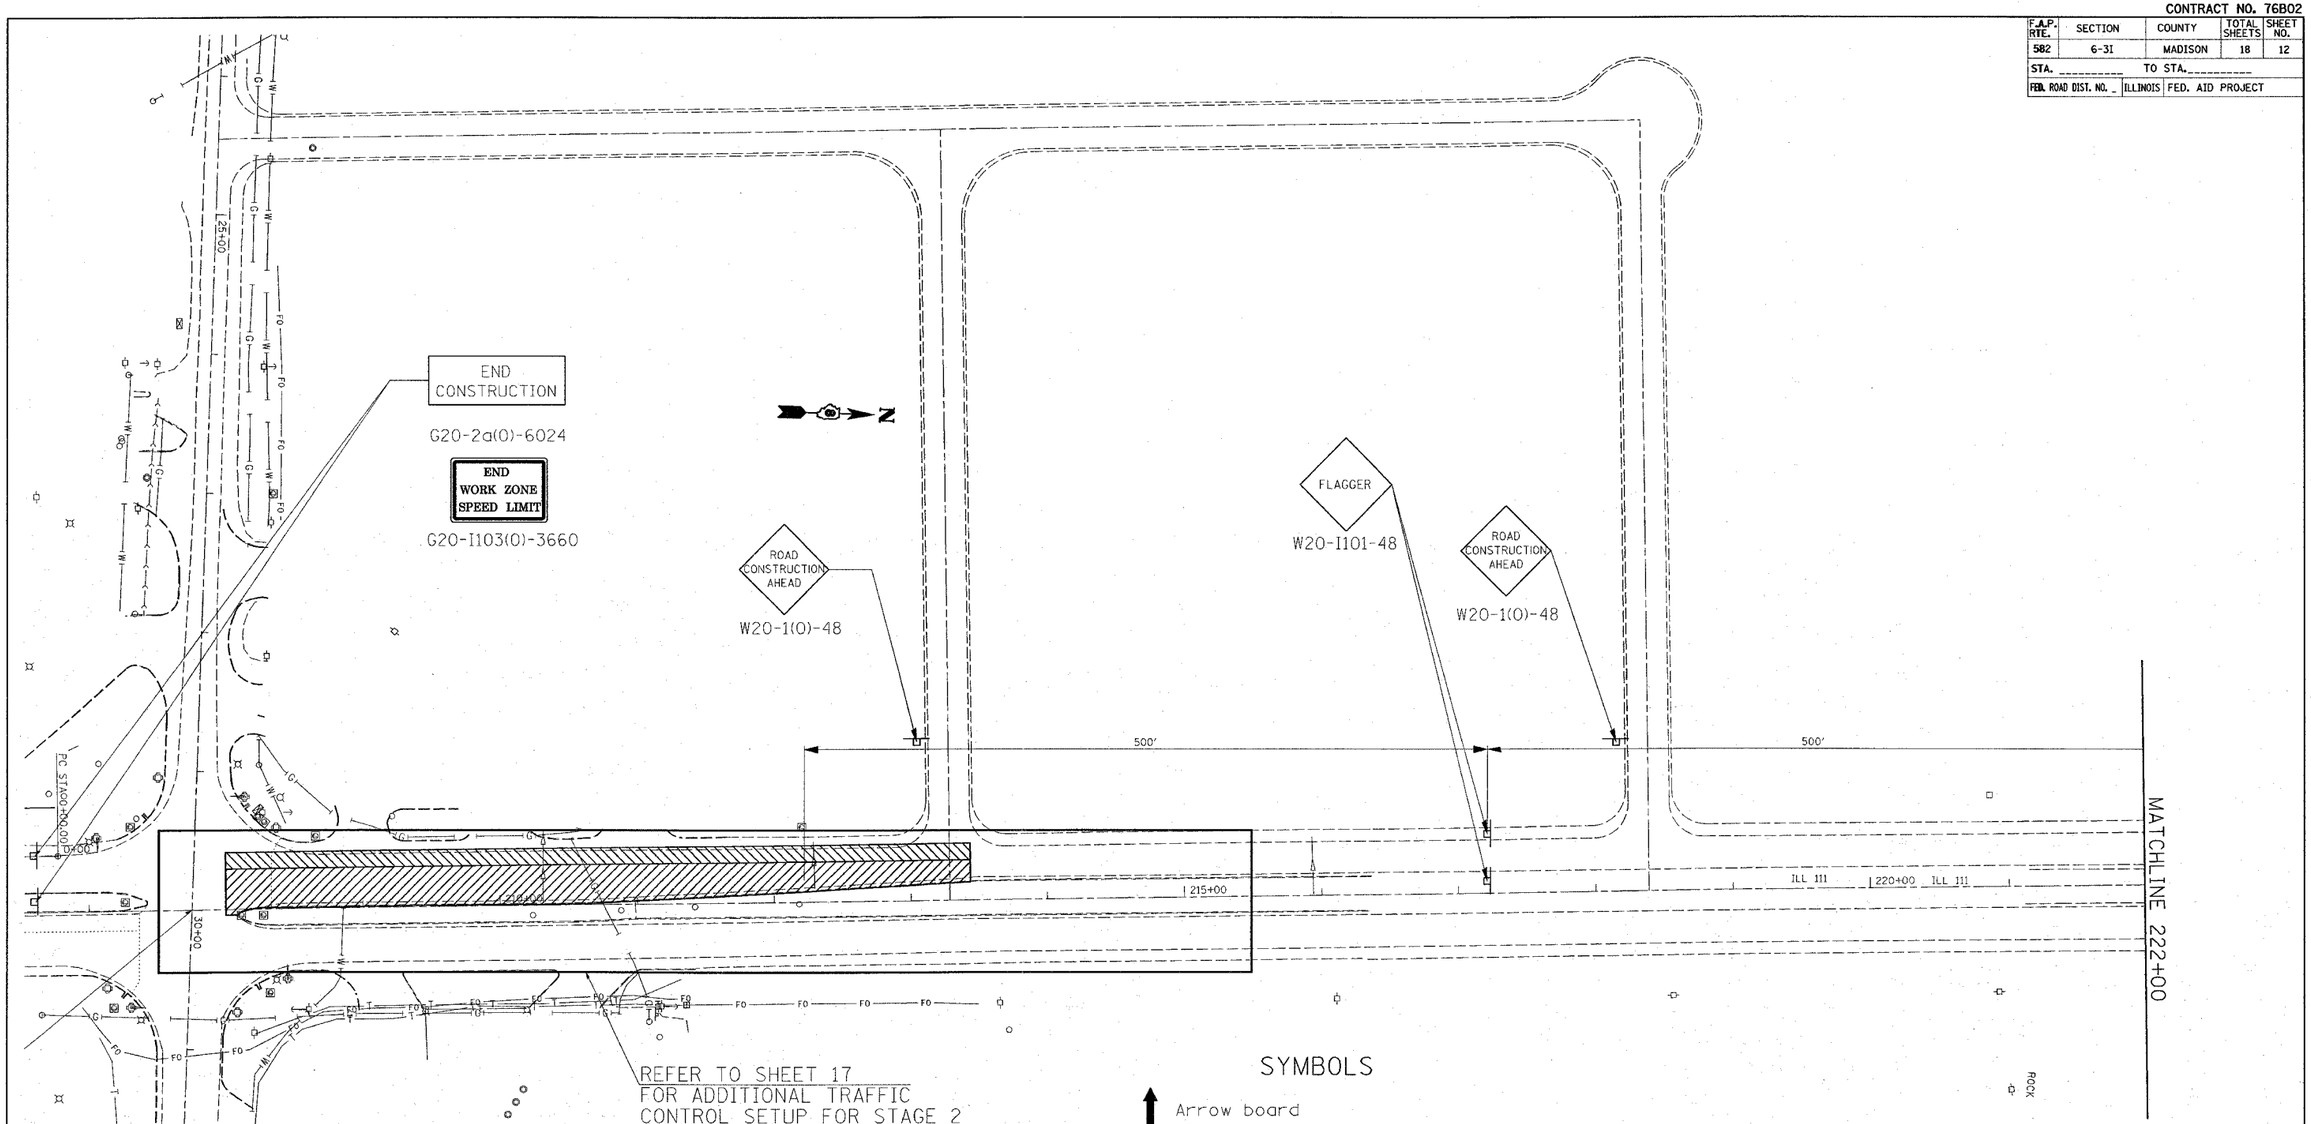

SYMBOLS

- Arrow board
- Work area
- Barricade or drum with steady burning mondirectional light
- Barricade or drum without flashing light
- Flagger with traffic control sign
- Cone, drum or barricade (Cones for daytime use only)
- Sign on portable or permanent support

REVISIONS	
NAME	DATE

ILLINOIS DEPARTMENT OF TRANSPORTATION

TRAFFIC CONTROL

FAP ROUTE 582
SECTION 6-3I
MADISON COUNTY

SCALE: VERT. HORIZ.
DATE
DRAWN BY
CHECKED BY

PLOT DATE = 4/23/2007
FILE NAME = c:\projects\ed01907\plan\pln01907a.dgn
PLOT SCALE = 50.0000 ' / IN.
REFERENCE = REF